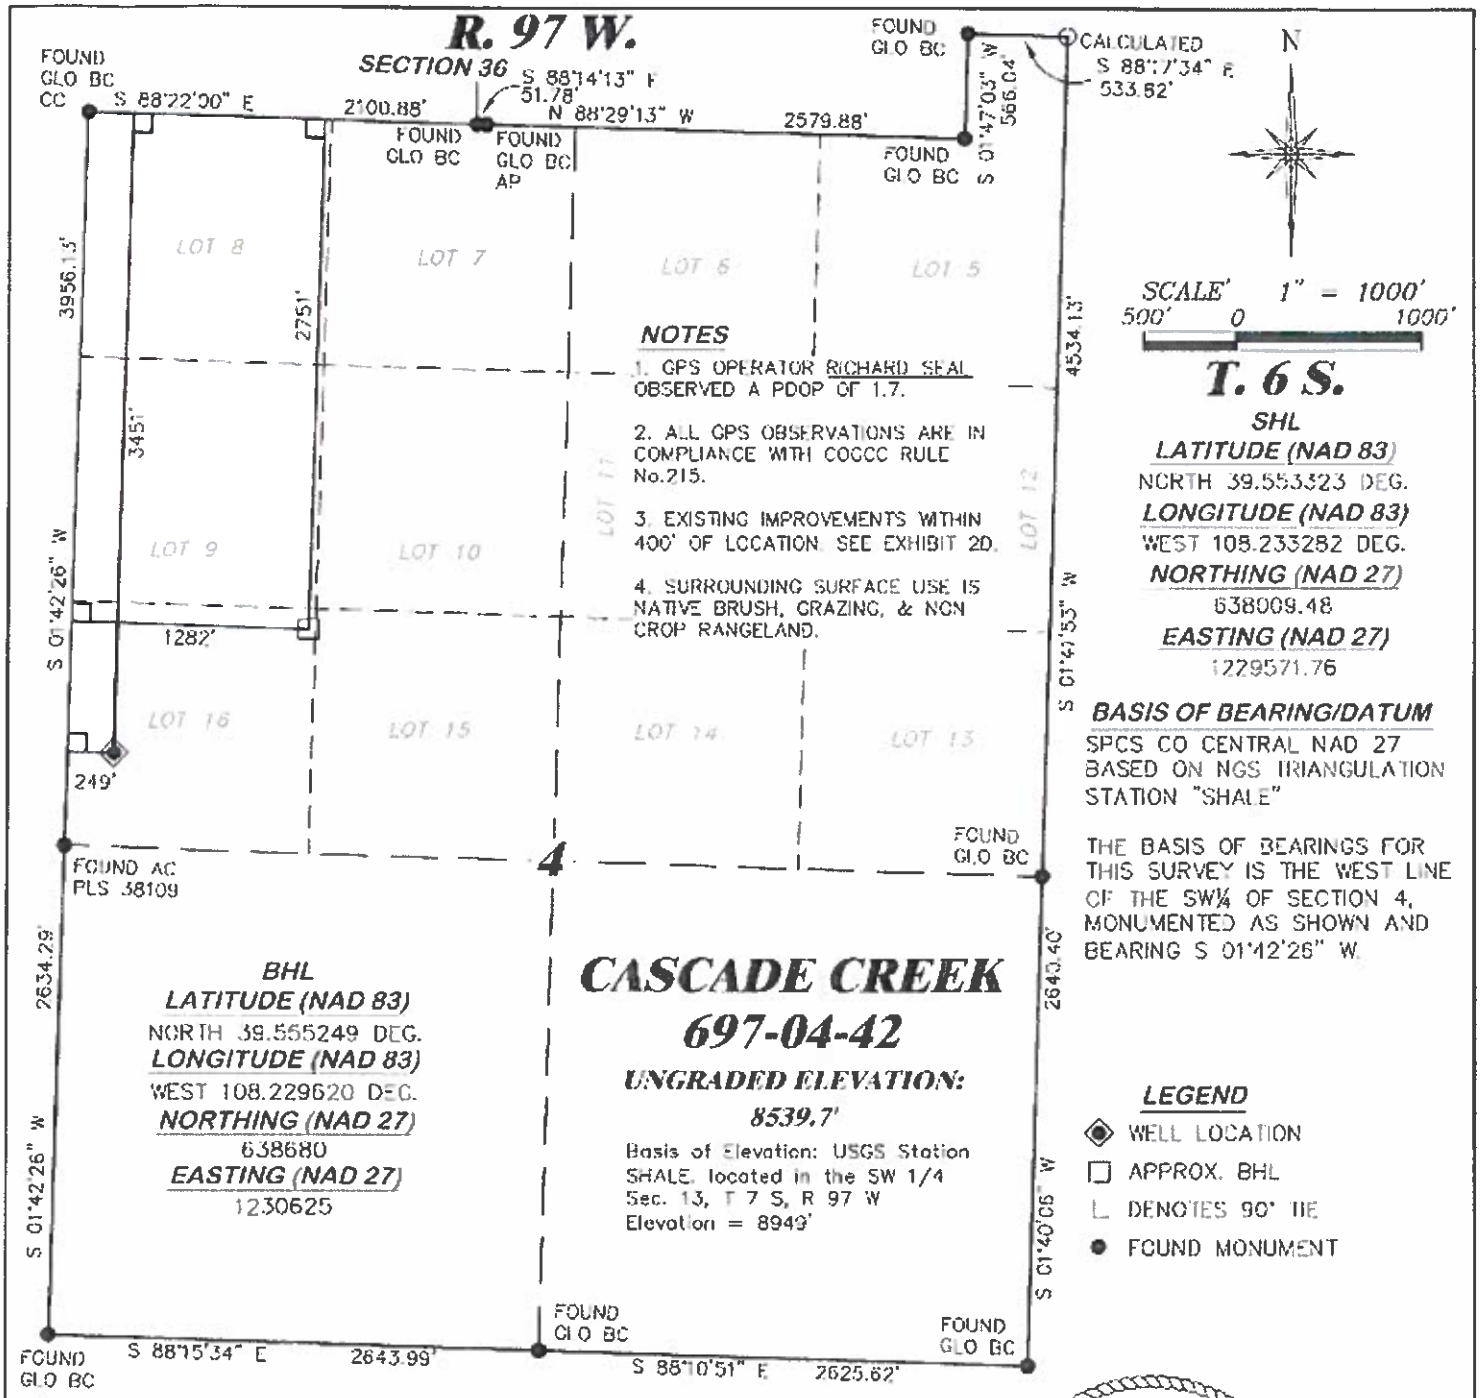

NOTES

1. GPS OPERATOR RICHARD SEAL OBSERVED A PDOP OF 1.7.
2. ALL GPS OBSERVATIONS ARE IN COMPLIANCE WITH COGCC RULE No.215.
3. EXISTING IMPROVEMENTS WITHIN 400' OF LOCATION. SEE EXHIBIT 2D.
4. SURROUNDING SURFACE USE IS NATIVE BRUSH, GRAZING, & NON CROP RANGELAND.

T. 6 S.

SHL

LATITUDE (NAD 83)
NORTH 39.553323 DEG.
LONGITUDE (NAD 83)
WEST 108.233282 DEG.
NORTHING (NAD 27)
638009.48
EASTING (NAD 27)
1229571.76

BASIS OF BEARING/DATUM

SPCS CO CENTRAL NAD 27 BASED ON NGS TRIANGULATION STATION "SHALE"

THE BASIS OF BEARINGS FOR THIS SURVEY IS THE WEST LINE OF THE SW¼ OF SECTION 4, MONUMENTED AS SHOWN AND BEARING S 01°42'26" W.

LEGEND

- ◈ WELL LOCATION
- ☐ APPROX. BHL
- ∟ DENOTES 90° TIE
- ● FOUND MONUMENT

SURVEYOR'S STATEMENT

I, DAVID E. HENDERHAN, AN EMPLOYEE AND AGENT ON BEHALF OF D.R. GRIFFIN & ASSOCIATES, INC. STATE THE PLAT HEREON IS A CORRECT REPRESENTATION OF A SURVEY MADE UNDER MY SUPERVISION ON JULY 6, 2011 OF THE SHOWN CASCADE CREEK 697-04-42 AND THAT THE LOCATION HAS BEEN STAKED ON THE GROUND AS SHOWN ON THE PLAT.

Notice: In accordance with Colorado State Law, any legal action based upon any defect in this survey plat must commence within three (3) years after first discovery of such defect. In no event, may any action based upon any defect in this survey plat be commenced more than ten (10) years from the date of certification shown hereon.

COLORADO LICENSED PROFESSIONAL LAND SURVEYOR DAVID E. HENDERHAN 38109 7/7/11

COLORADO PLS No. 38109

CC 604-12-13 ANNEX

DRG GRIFFIN & ASSOCIATES, INC. (307) 362-5028 1414 ELK ST., ROCK SPRINGS, WY 82901	**PLAT OF DRILLING LOCATION IN LOT 16, SECTION 4, FOR OXY USA WTP LP**
DATE: 7/7/11 - DEH / SCALE: 1" = 1000'	3451' F/NL & 249' F/WL, SECTION 4, T. 6 S., R. 97 W., 6th P.M., GARFIELD COUNTY, COLORADO
REVISED: N/A / DRG JOB No. 11697	
EXHIBIT 1	