1625 Broadway
Suite 2000
Denver, CO 80202

Tel: 303.228.4000
Fax: 303.228.4280
www.nobleenergyinc.com

noble energy

September 12, 2011

Colorado Oil and Gas Conservation Commission
The Chancery Building
1120 Lincoln Street, Suite 801
Denver, CO 80203
Attn: Mr. David Neslin, Director

RE: GUTTERSEN C33-32
Codell/Niobrara New Drill
Township 4 North, Range 64 West, 6th P.M.
Section 33: NW/4SW/4: 2483' FSL & 215' FWL (Surface Location)
Section 33: NW/4SW/4: 2483' FSL & 215' FWL (Bottom Hole Location)
Weld County, Colorado

Mr. Neslin:

Noble Energy, Inc. ("NEI") is planning to drill the captioned boundary well in accordance with the provisions of COGCC Rule 318A.e.

NEI's proposed wellbore spacing unit consists of the NWSW SECTION 33, T4N, R64W, creating a 160-acre wellbore spacing unit. NEI is the only owner within the proposed wellbore spacing unit, therefore NEI hereby attests that no notice letters are required under COGCC Rule 318A(I).e.(6).

Enclosed are copies of the following documents to assist you in your review and approval of NEI's proposed APD for the captioned well:

- Map & plat illustrating proposed wellbore spacing unit.

Thank you for your attention to the enclosed. NEI respectfully requests that the COGCC review the enclosed information and approve the Application for Permit to Drill the captioned well.

Sincerely,

Jan Kajiwara

Jan Kajiwara
Regulatory Analyst II
Noble Energy Inc.

GUTTERSEN C33-32
Noble Energy, Inc
NWSW Section 33, Township 4 North, Range 64 West

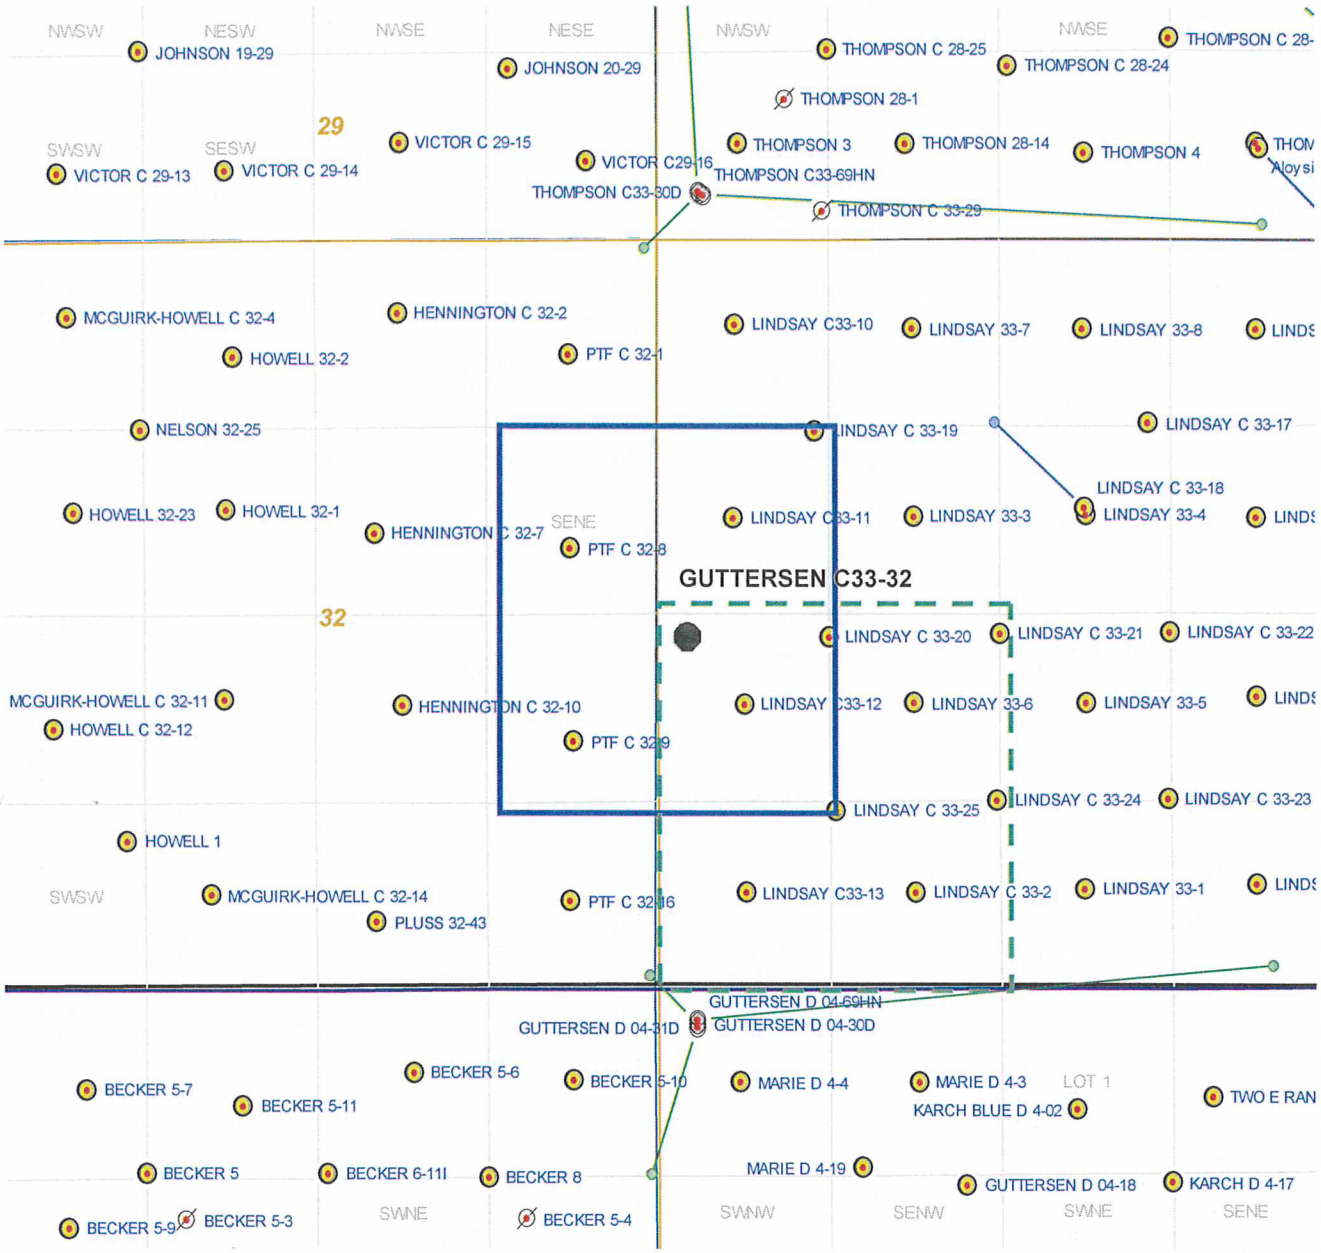

Legend

Proposed 160 acre spacing unit

Bottom Hole Location

Bottom Hole Located SW/4, Sec 33, 4N, R64W

The governmental ¼ Section has less than 8 bottom hole wells producing from the Codell, Niobrara, and J-Sand formations.

Steil Surveying Services, LLC 1102 West 19th Street P.O. BOX 2073 Cheyenne, Wyoming 82001

WELL LOCATION CERTIFICATE

THIS MAP DOES NOT REPRESENT A BOUNDARY SURVEY

SECTION 33
TOWNSHIP 4 NORTH
RANGE 64 WEST

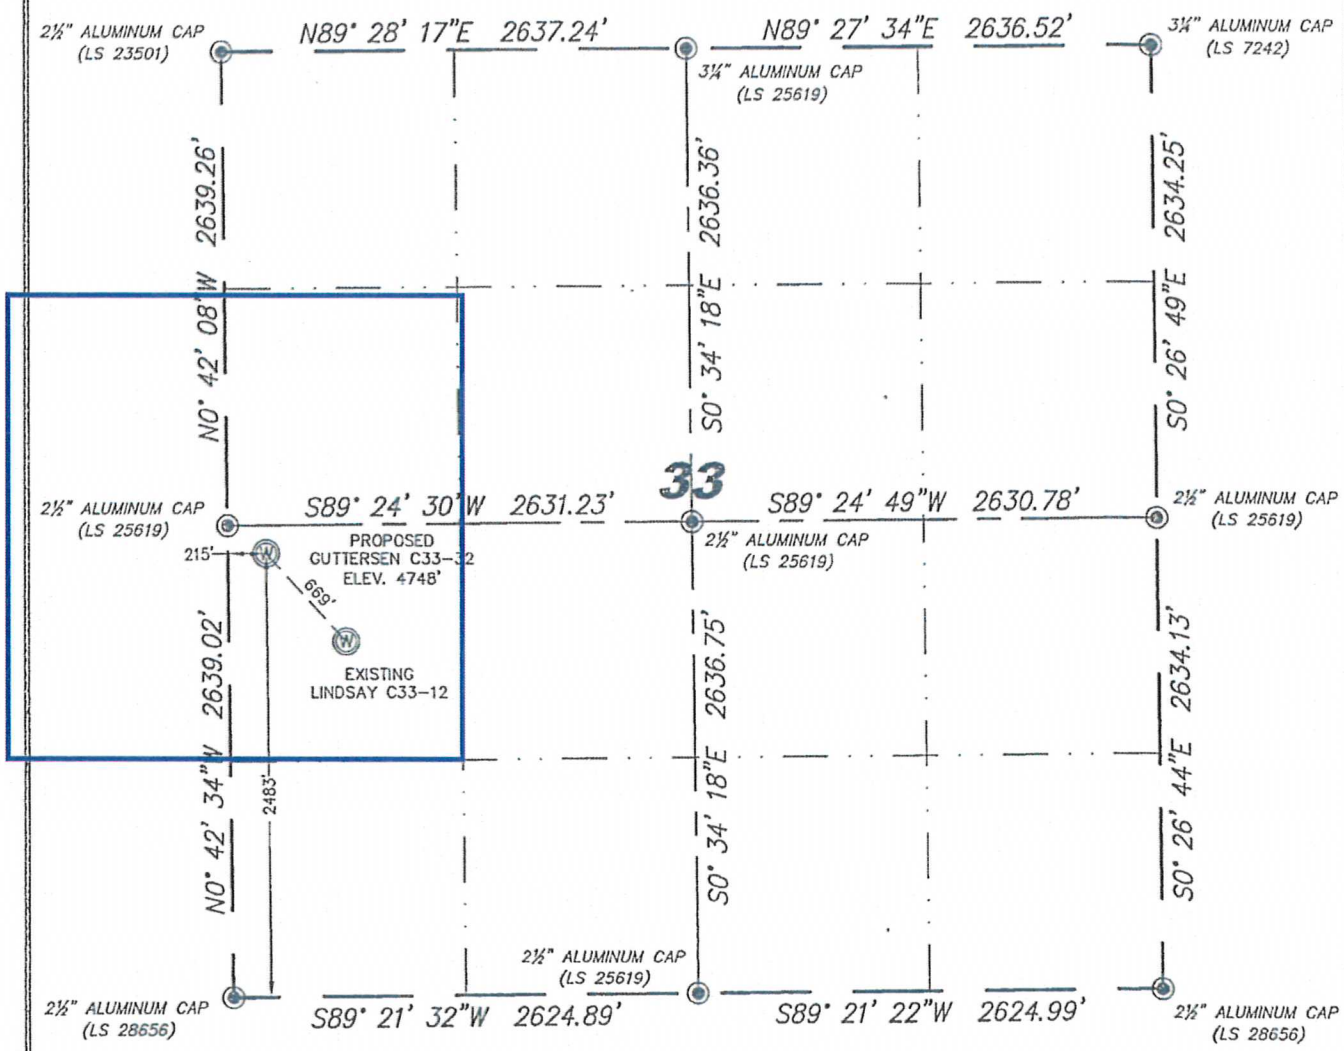

N

0 1000

Scale: 1"= 1000'

IN ACCORDANCE WITH A REQUEST FROM BRIAN DeROSE – NOBLE ENERGY INC, STEIL SURVEYING SERVICES, LLC HAS DETERMINED THE LOCATION OF THE GUTTERSEN C33-32 WELL TO BE 2483' FSL, 215' FWL, AS MEASURED AT NINETY (90) DEGREES FROM THE SECTION LINES, SECTION 33, TOWNSHIP 4 NORTH, RANGE 64 WEST, 6TH PRINCIPLE MERIDIAN, WELD COUNTY, COLORADO.

I HEREBY CERTIFY THAT THIS WELL LOCATION CERTIFICATE WAS PREPARED BY ME, OR UNDER MY DIRECT SUPERVISION, THAT THE FIELD WORK WAS COMPLETED ON 06/22/2011, FOR AND ON BEHALF OF NOBLE ENERGY INC, THAT IT IS NOT A LAND SURVEY PLAT OR AN IMPROVEMENT SURVEY PLAT, AND THAT IT IS NOT TO BE RELIED UPON FOR ESTABLISHMENT OF FENCE, BUILDING, OR OTHER FUTURE IMPROVEMENT LINES.

COLORADO REGISTERED PROFESSIONAL LAND SURVEYOR 32828 06/30/11

NOTES:

1) BASIS OF BEARINGS FOR THIS MAP ARE BASED UPON GPS OBSERVATIONS MADE ON 11/18/2010 BETWEEN MONUMENTS LOCATED AT THE SOUTHEAST SECTION CORNER AND THE NORTHEAST SECTION CORNER OF SAID SECTION AND WITH ALL BEARINGS SHOWN HEREON RELATIVE THERETO.
2) COORDINATES SHOWN ARE COLORADO STATE PLANE (NORTH ZONE) NAD 83
3) ELEVATIONS ARE BASED UPON NGS OPUS SOLUTION NAVD 88 DATUM.
4) THE NEAREST EXISTING WELL IS: LINDSAY C33-12, 669' SOUTHEAST.
5) SEE LOCATION DRAWING FOR ALL IMPROVEMENTS WITHIN VISIBLE IMPROVEMENT LIMIT.
6) THE LOCATION FALLS IN PASTURE LAND.

LATITUDE & LONGITUDE (NAD 83 SURFACE HOLE):
LATITUDE: N 40.26855°
LONGITUDE: W 104.56461°
PDOP: 2.7
QUARTER-QUARTER: NW/4SW/4
NEAREST PROPERTY LINE: 156' TO THE NORTH

NOTICE: According to Colorado law you MUST commence any legal action based upon any defect in this W.L.C. within three years after you first discover such defect. In no event may any action based upon any defect in this W.L.C. be commenced more than ten years from this sold date of the certification shown hereon.

LEGEND

FOUND SURVEY MONUMENT PER MONUMENT RECORD – EXCEPTIONS NOTED.

(C) CALCULATED DIMENSION

Completed 06/28/2011

David C. Holmes
Professional Land Surveyor Registration No. 32828
State of Colorado

JOB #: 11086