Encana OIL & GAS (USA) INC.

Well location, SG WD11C–19 C19 495, located as shown in the NE 1/4 NW 1/4 of Section 19, T4S, R95W, 6th P.M., Garfield County, Colorado.

BASIS OF ELEVATION

BENCH MARK (H79) LOCATED IN THE NE 1/4 OF SECTION 35, T4S, R98W, 6th P.M. TAKEN FROM THE BULL FORK QUADRANGLE, COLORADO, 7.5 MINUTE SERIES (TOPO GRAPHICAL MAP) PUBLISHED BY THE UNITED STATES DEPARTMENT OF THE INTERIOR, GEOLOGICAL SURVEY. SAID ELEVATION IS MARKED AS BEING 8535 FEET.

BASIS OF BEARINGS

BASIS OF BEARINGS IS A G.P.S. OBSERVATION.

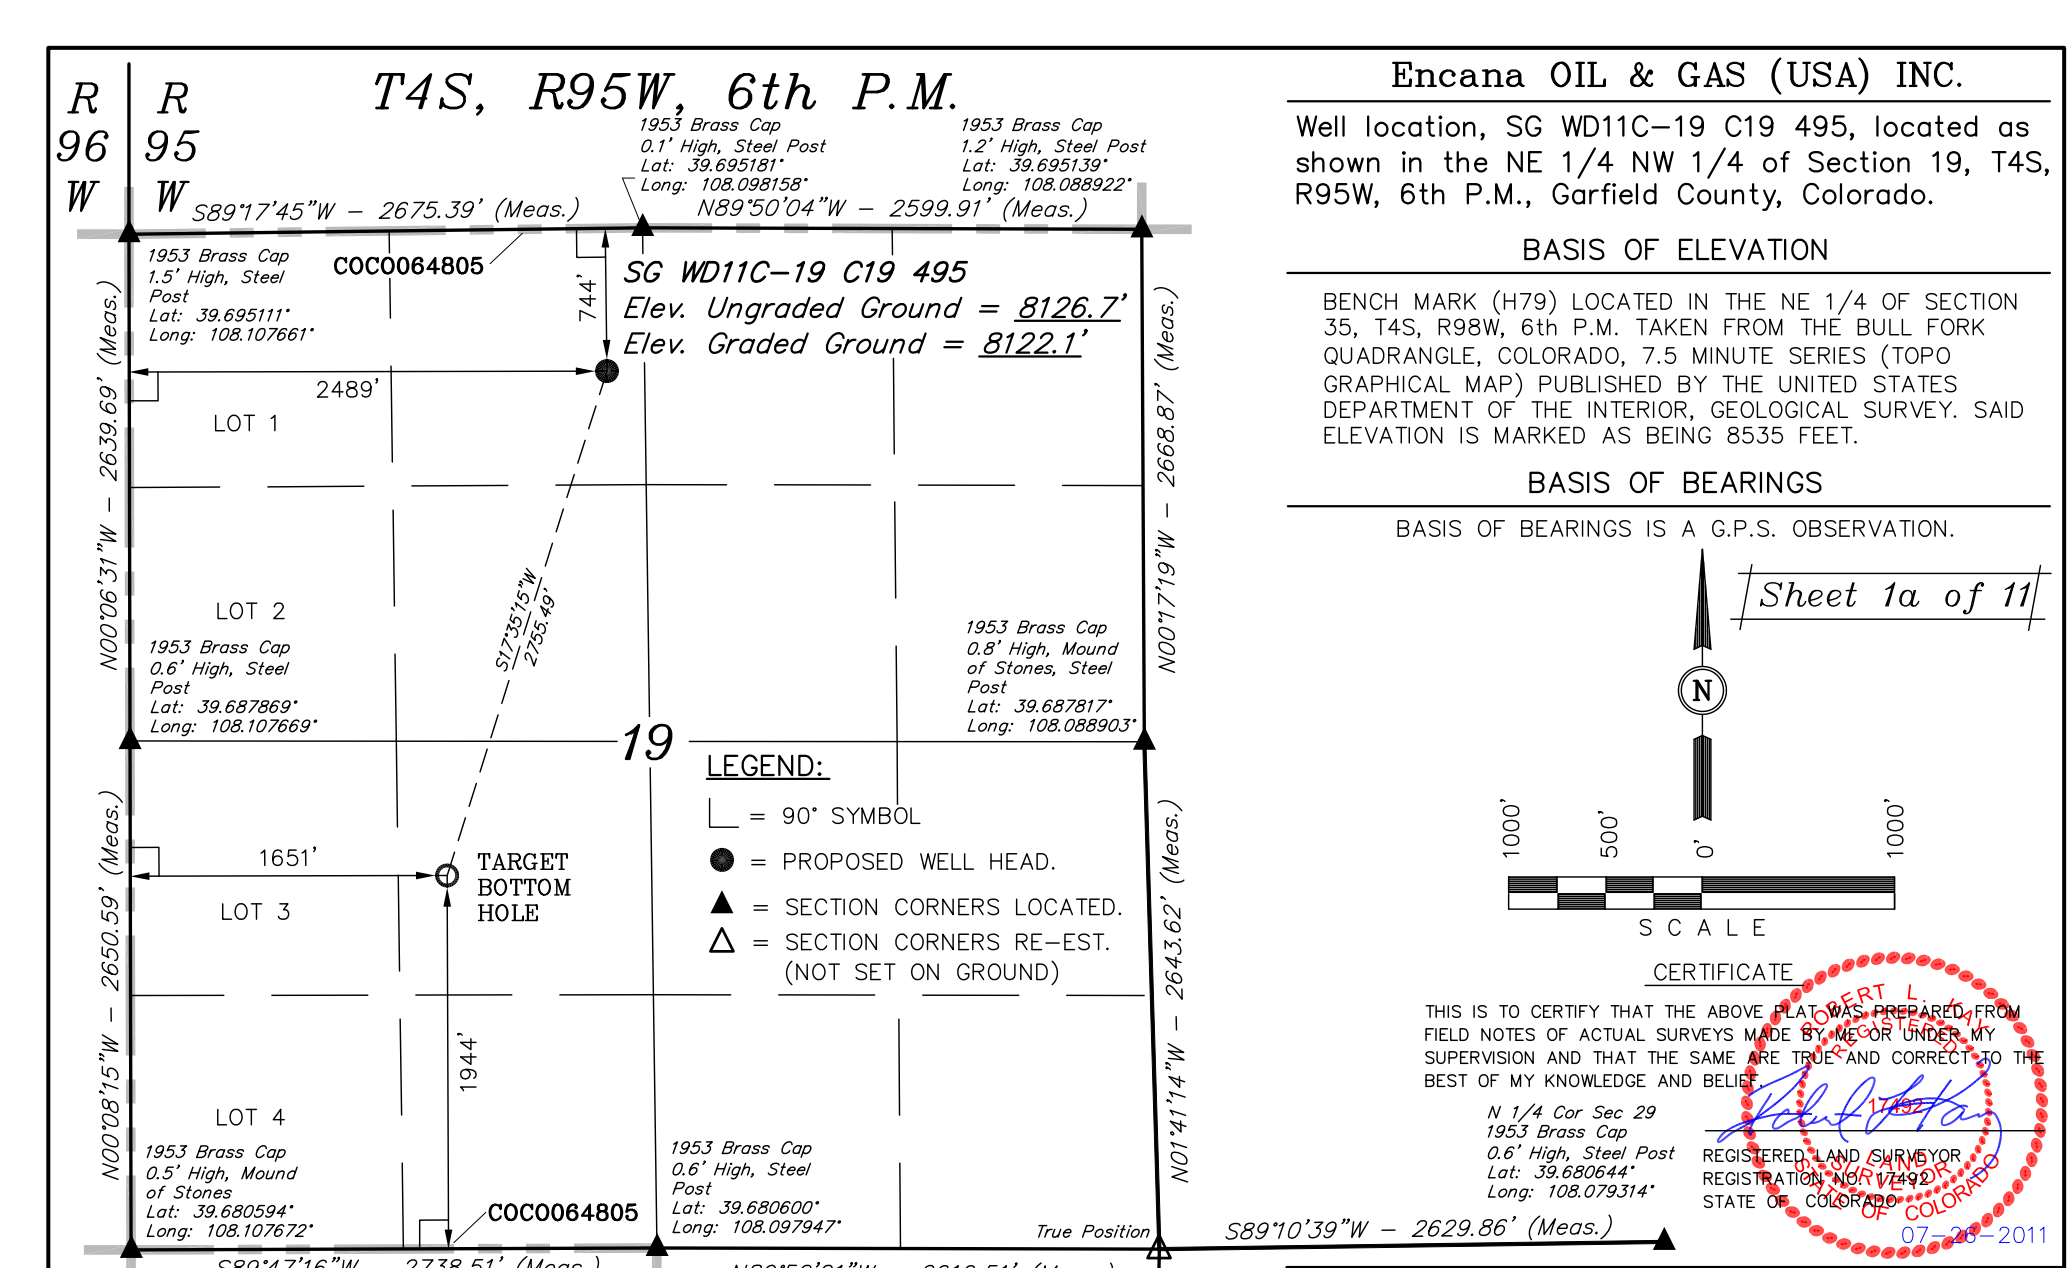

Sheet 1a of 11

CERTIFICATE

THIS IS TO CERTIFY THAT THE ABOVE PLAT WAS PREPARED FROM FIELD NOTES OF ACTUAL SURVEYS MADE BY ME OR UNDER MY SUPERVISION AND THAT THE SAME ARE TRUE AND CORRECT TO THE BEST OF MY KNOWLEDGE AND BELIEF.

N 1/4 Cor Sec 29
1953 Brass Cap
0.6' High, Steel Post
Lat: 39.680644°
Long: 108.079314°

ROBERT L. KAY 17492 REGISTERED LAND SURVEYOR STATE OF COLORADO

REGISTERED LAND SURVEYOR
REGISTRATION NO. 17492
STATE OF COLORADO

07–20–2011

NOTE:
SEE SHEET 7A FOR EXISTING IMPROVEMENTS WITHIN 400' OF THE PROPOSED WELL DISTURBANCE.

PDOP = 1.2

NAD 83 (TARGET BOTTOM HOLE)	NAD 83 (SURFACE LOCATION)
LATITUDE = 39°41'09.36" (39.685933)	LATITUDE = 39°41'35.29" (39.693136)
LONGITUDE = 108°06'06.50" (108.101806)	LONGITUDE = 108°05'55.76" (108.098822)
NAD 27 (TARGET BOTTOM HOLE)	**NAD 27 (SURFACE LOCATION)**
LATITUDE = 39°41'09.45" (39.685958)	LATITUDE = 39°41'35.38" (39.693161)
LONGITUDE = 108°06'04.22" (108.101172)	LONGITUDE = 108°05'53.48" (108.098189)

UINTAH ENGINEERING & LAND SURVEYING
85 SOUTH 200 EAST – VERNAL, UTAH 84078
(435) 789–1017

SCALE 1" = 1000'	DATE SURVEYED: 06–21–10	DATE DRAWN: 07–22–11
PARTY B.H. N.F. D.R.B.	REFERENCES G.L.O. PLAT	
WEATHER COOL	FILE Encana OIL & GAS (USA) INC.	