Lat40°, LLC 1635 Foxtrail Drive, Suite 325 Loveland, CO 80538

MULTI-WELL PLAN

THIS MAP DOES NOT REPRESENT A BOUNDARY SURVEY

SECTION: 2
TOWNSHIP: 4N
RANGE: 64W

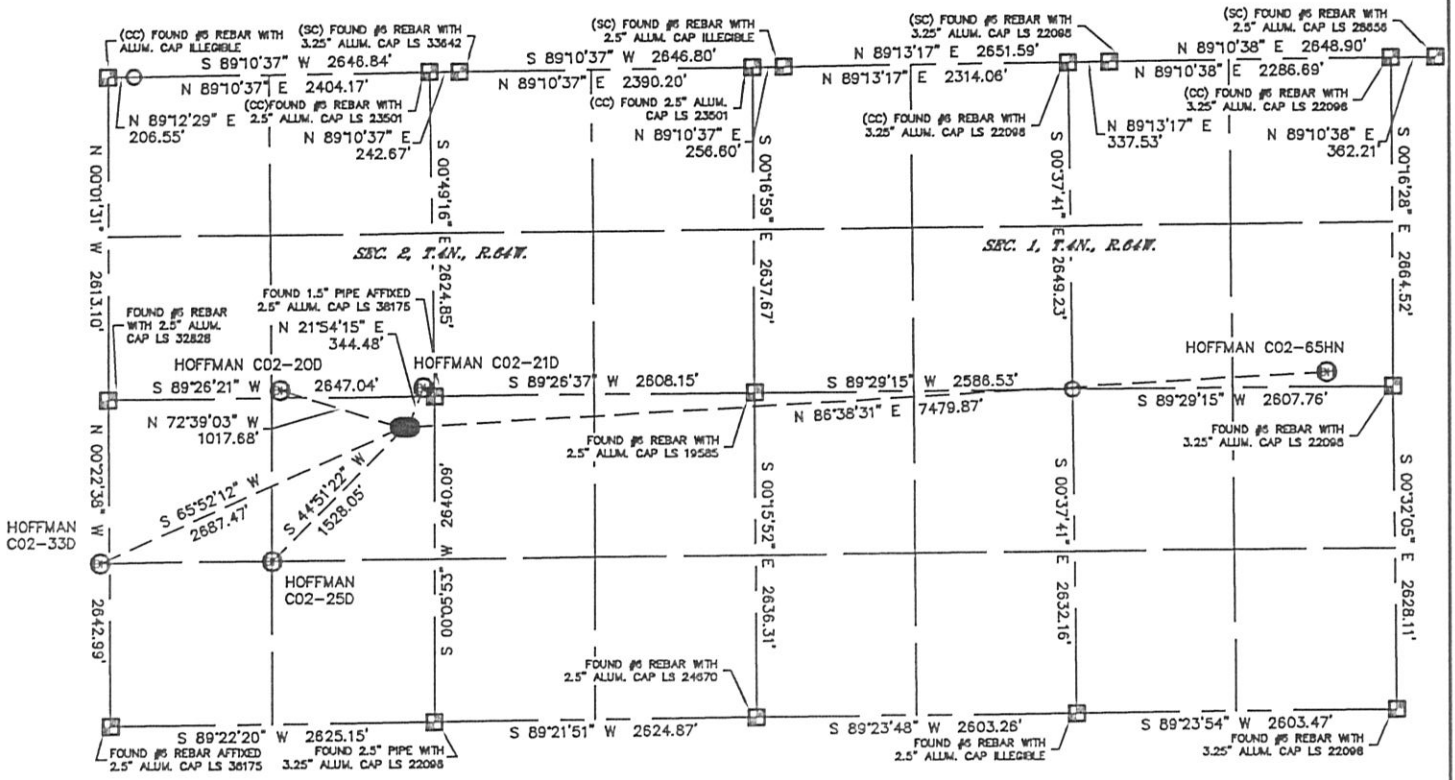

LEGEND

= ALIQUOT MONUMENT AS DESCRIBED

= CALCULATED POSITION

0 1500

1"=1500'

PROJECT#: 2010170

Lat40°, LLC 1635 Foxtrail Drive, Suite 325 Loveland, CO 80538

MULTI-WELL PLAN

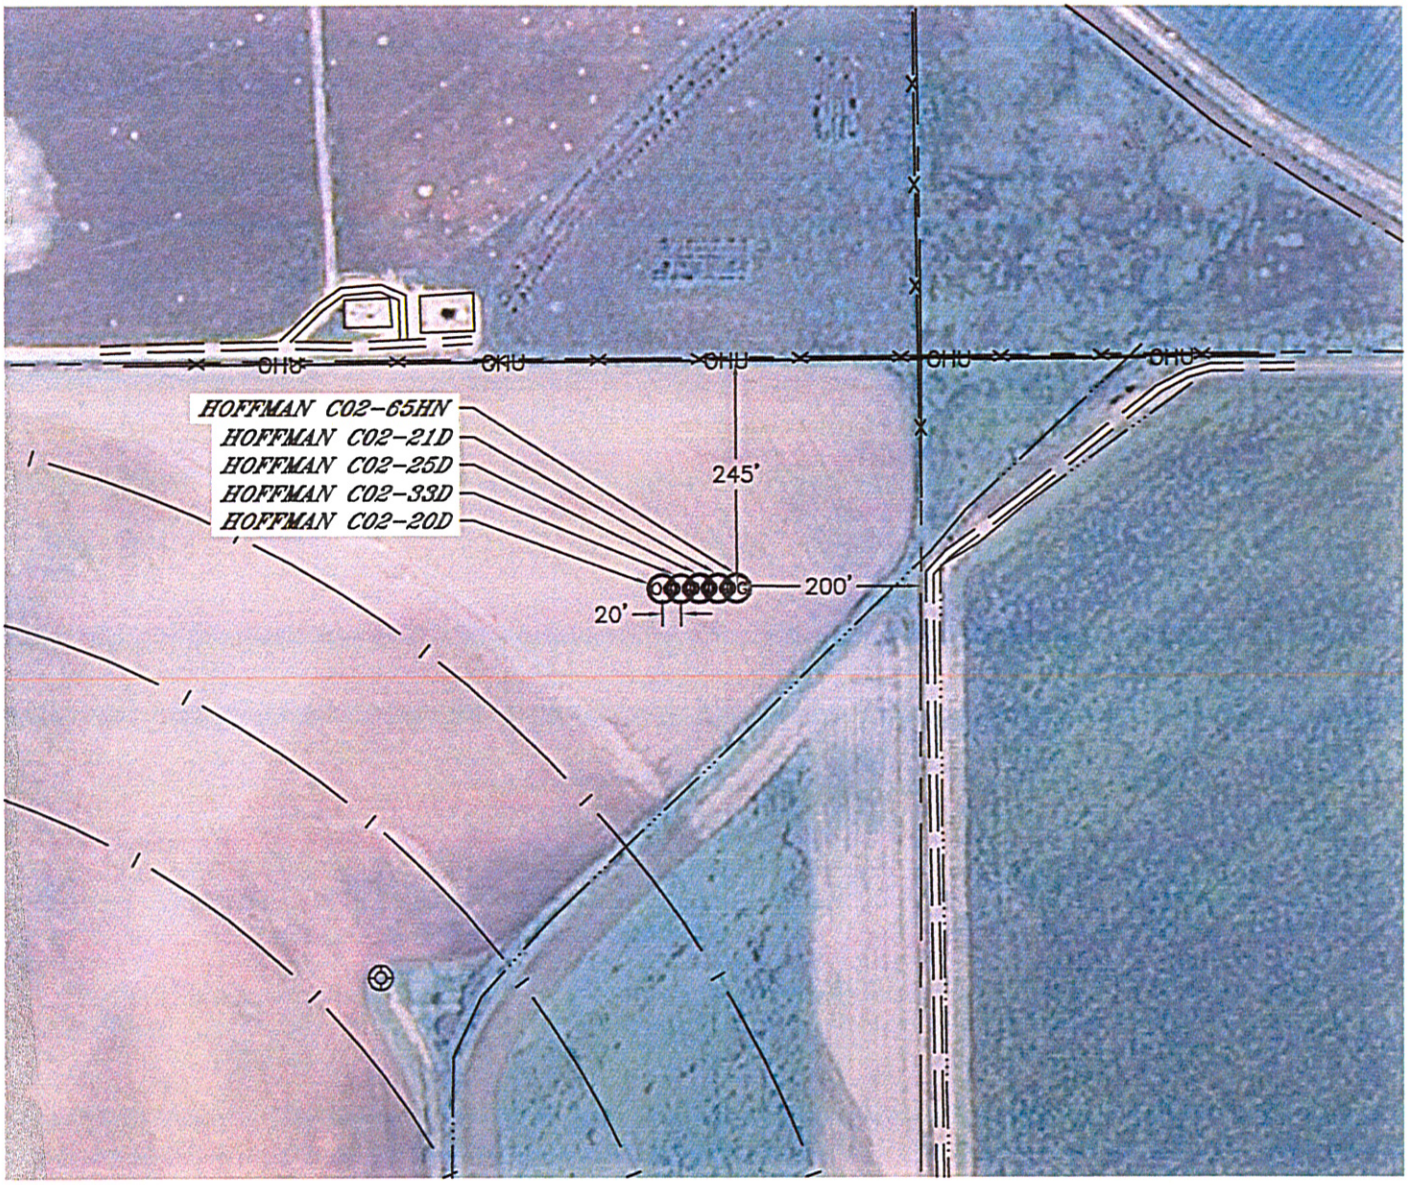

0 200

1"=200'