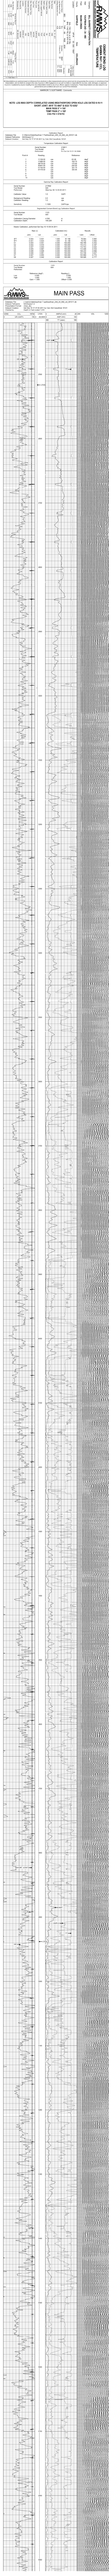
MAIN PASS

REPEAT PASS

FREE PIPE PASS

TEMP PASS

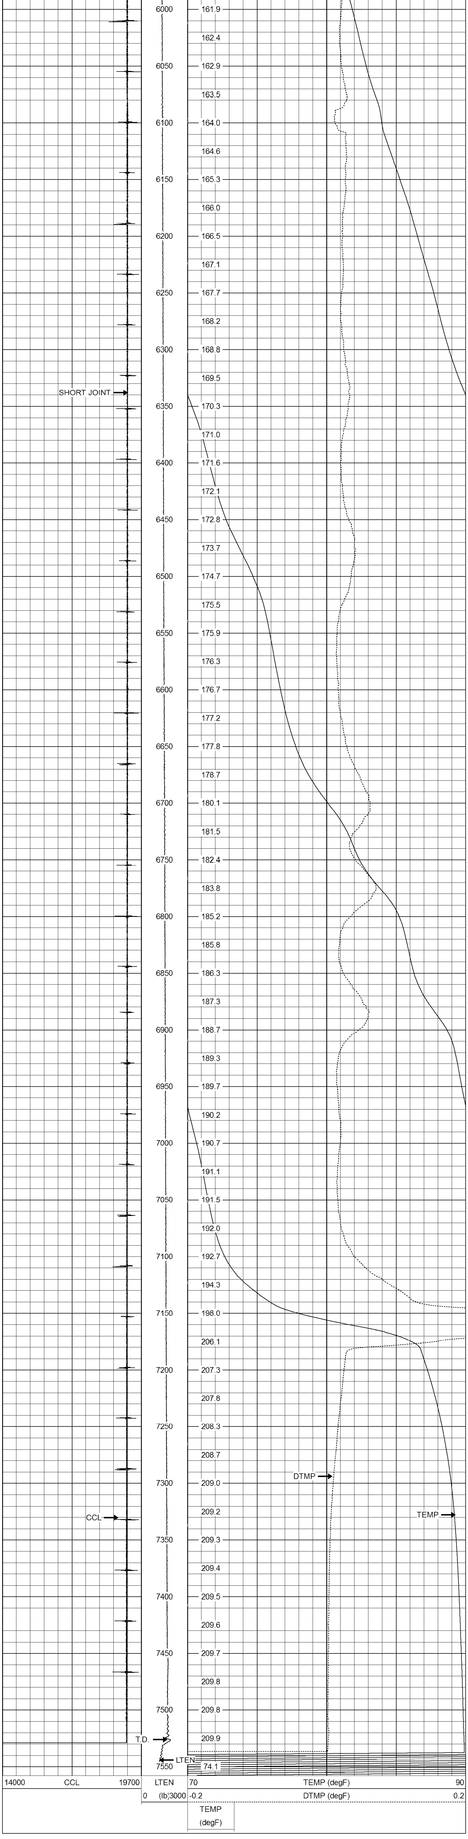

Sensor	Offset (ft)	Schematic	Description	Len (ft)	OD (in)	Wt (lb)
			CHD-AES (000001) Cable Head	1.04	1.69	2.00
			XTU-002 (216414) Crossover Ultrawire Todbus To Ultralink	1.58	1.69	6.50
CCL	18.97		CCL-028 (1036) CCL UW 3 1/8" SONDEX	1.61	3.13	36.00
			PRC-062 (C-1099) 4ARM 2 3/4" ROLLER	2.90	2.75	34.00
WVF3FT	11.22					
WVFS1	11.22					
WVFS2	11.22					
WVFS3	11.22					
WVFS4	11.22					
WVFS5	11.22					
WVFS6	11.22					
WVFS7	11.22					
WVFS8	11.22					
CBLTEMP	11.22					
CBLROT	11.22					
WVF5FT	10.22		RBT-004 (1123) Radial Bond Tool (UW 3 1/8)	9.47	3.13	140.00
			PRC-062 (C-1100) 4ARM 2 3/4" ROLLER	2.90	2.75	34.00
GR	1.76		PGR-020 (217692) Production Gamma Ray	1.93	1.69	9.50
TEMP	0.37		PRT-016 (216611) Platinum Resistance Thermometer	1.04	1.69	6.00
TSTAMP	0.00		BUL-006 (212965) Bullnose Terminator	0.22	1.69	1.20
ITEMPX	0.00					
HVOLTX	0.00					

Dataset: kaufman_24D_24_692_cbl_091011.db: field/well/MAIN/pass1.2
Total Length: 22.70 ft
Total Weight: 269.20 lb
O.D. 3.13 in

ROCKY MOUNTAIN WIRELINE SERVICE

Company	BILL BARRETT CORPORATION
Well	KAUFMAN 24D - 24 - 692
Field	MAMM CREEK
County	GARFIELD
State	COLORADO