GUNNISON ENERGY CORPORATION

Well location, DEADMAN GULCH UNIT 1289 #18–H2 (TARGET BOTTOM HOLE), located as shown in the SE 1/4 SW 1/4 of Section 17, T12S, R89W, 6th P.M., Gunnison County, Colorado.

BASIS OF ELEVATION

SPOT ELEVATION LOCATED IN THE NE 1/4 OF SECTION 9, T11S, R90W, 6th P.M. TAKEN FROM THE BULL MOUNTAIN QUADRANGLE, COLORADO, GUNNISON COUNTY, 7.5 MINUTE SERIES (TOPOGRAPHICAL MAP) PUBLISHED BY THE UNITED STATES DEPARTMENT OF THE INTERIOR, GEOLOGICAL SURVEY. SAID ELEVATION IS MARKED AS BEING 7487 FEET.

BASIS OF BEARINGS

BASIS OF BEARINGS IS A G.P.S. OBSERVATION.

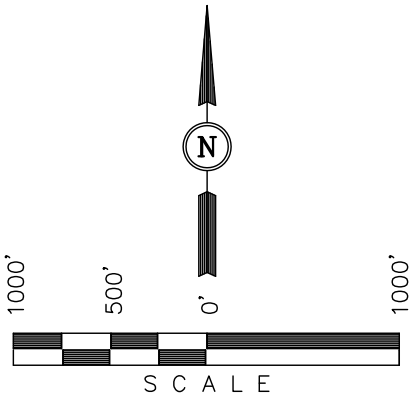

T12S, R89W, 6th P.M.

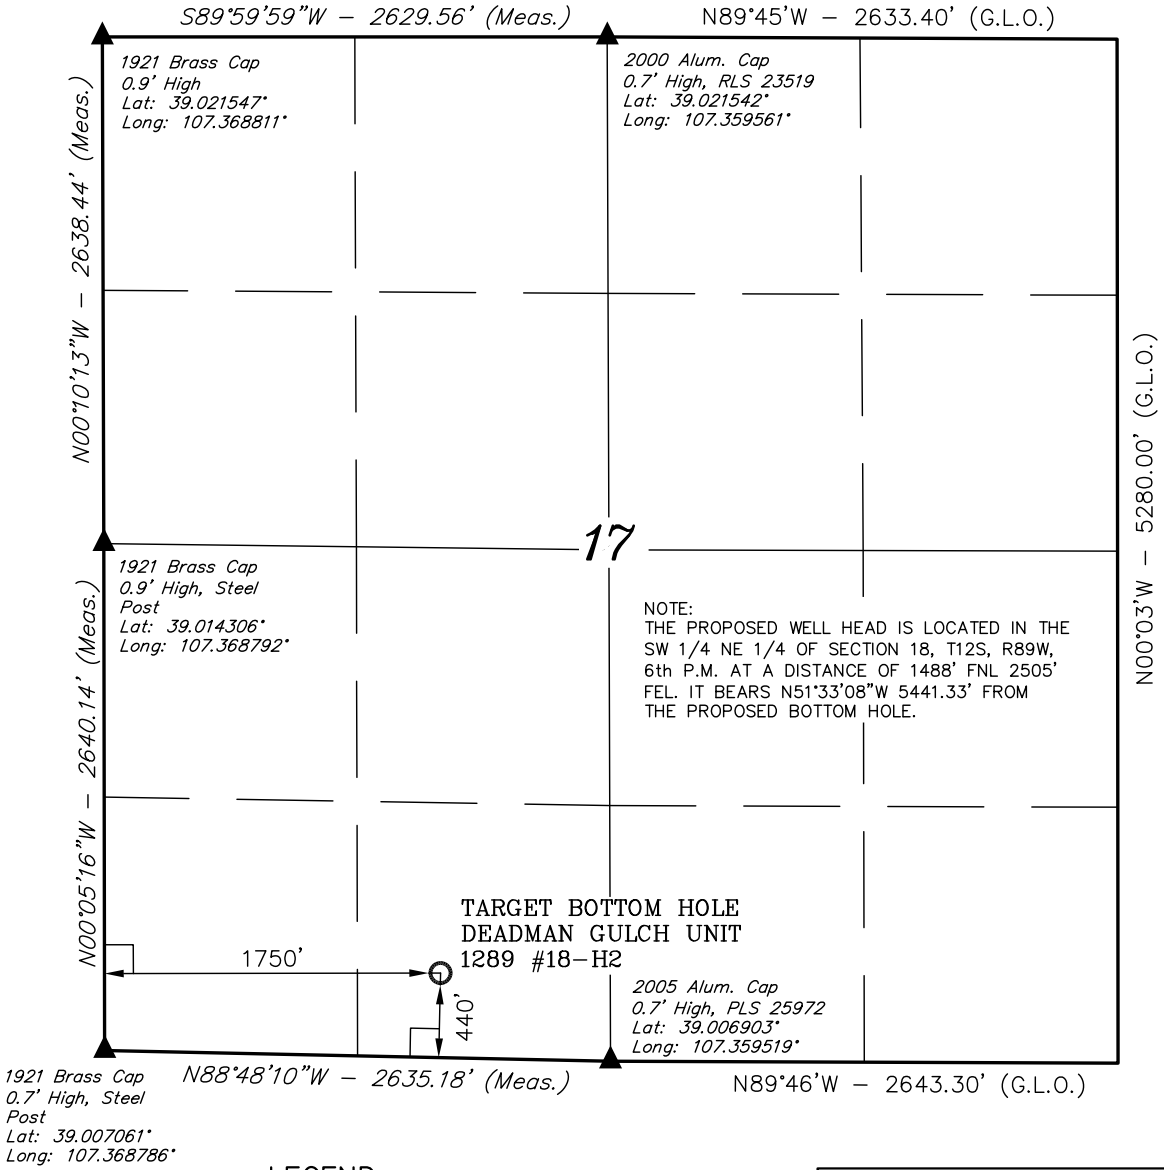

LEGEND:

└ = 90° SYMBOL

● = PROPOSED WELL HEAD.

▲ = SECTION CORNERS LOCATED.

NAD 83 (TARGET BOTTOM HOLE)	
LATITUDE	= 39°00'29.39" (39.008164)
LONGITUDE	= 107°21'45.47" (107.362631)
NAD 27 (TARGET BOTTOM HOLE)	
LATITUDE	= 39°00'29.43" (39.008175)
LONGITUDE	= 107°21'43.28" (107.362022)
UTM COORD.: NAD 1927/ZONE 13	
N: 14173626.800	E: 969402.250

CERTIFICATE

THIS IS TO CERTIFY THAT THE ABOVE PLAT WAS PREPARED AND LOCATION AS SHOWN WAS STAKED ON THE GROUND FROM FIELD NOTES OF ACTUAL SURVEYS MADE BY ME OR UNDER MY SUPERVISION AND THAT THE SAME ARE TRUE AND CORRECT TO THE BEST OF MY KNOWLEDGE AND BELIEF.

17492

REGISTERED LAND SURVEYOR
REGISTRATION NO. 17492
STATE OF COLORADO

Revised: 10–06–11 D.R.B.

09–26–2011

UINTAH ENGINEERING & LAND SURVEYING
85 SOUTH 200 EAST – VERNAL, UTAH 84078
(435) 789–1017

SCALE	DATE SURVEYED:	DATE DRAWN:
1" = 1000'	07–29–11	09–22–11
PARTY: B.B. J.B. D.R.B.	REFERENCES: G.L.O. PLAT	
WEATHER: WARM	FILE: GUNNISON ENERGY CORPORATION	