KGH OPERATING COMPANY

LOCATION DRAWING FOR

MEAGHER #3-1H

SECTION 3, T1S, R104W, 6th P.M.

623' FSL 503' FWL

FIGURE #4

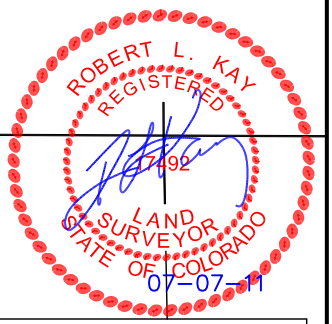

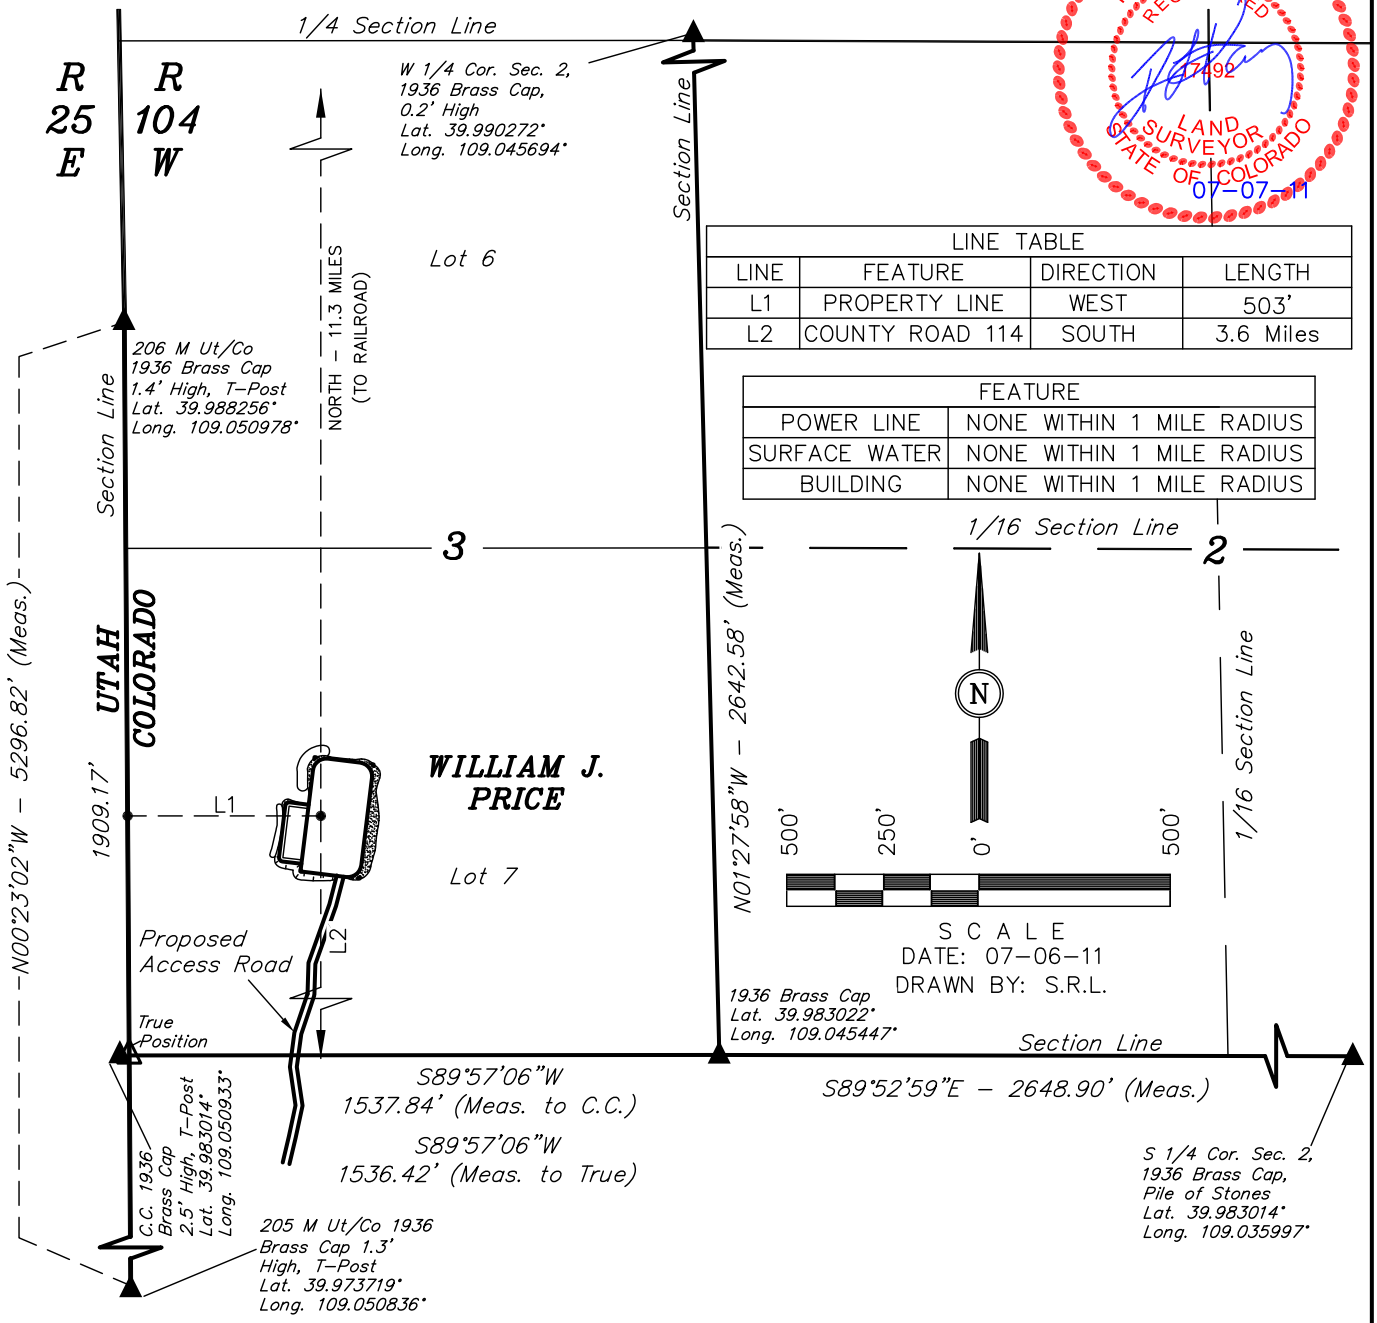

LINE TABLE			
LINE	FEATURE	DIRECTION	LENGTH
L1	PROPERTY LINE	WEST	503'
L2	COUNTY ROAD 114	SOUTH	3.6 Miles

FEATURE	
POWER LINE	NONE WITHIN 1 MILE RADIUS
SURFACE WATER	NONE WITHIN 1 MILE RADIUS
BUILDING	NONE WITHIN 1 MILE RADIUS

PLANT COMMUNITY

- ☐ DISTURBED GRASSLAND
- ☐ NATIVE GRASSLAND
- ☐ SHRUB LAND
- ☐ PLAINS RIPARIAN
- ☐ MOUNTAIN RIPARIAN
- ☐ FOREST LAND
- ☐ WETLANDS AQUATIC
- ☐ ALPINE
- ☐ OTHER (Describe): _____

CURRENT LAND USE

CROP LAND:	☐ IRRIGATED	☐ DRY LAND	☐ IMPROVED PASTURE	☐ HAY MEADOW ☐ CRP
NON-CROP LAND:	☐ RANGELAND	☐ TIMBER	☐ RECREATIONAL	☐ OTHER (Describe)
SUBDIVIDED:	☐ INDUSTRIAL	☐ COMMERCIAL	☐ RESIDENTIAL	_____

FUTURE LAND USE

CROP LAND:	☐ IRRIGATED	☐ DRY LAND	☐ IMPROVED PASTURE	☐ HAY MEADOW ☐ CRP
NON-CROP LAND:	☐ RANGELAND	☐ TIMBER	☐ RECREATIONAL	☐ OTHER (Describe)
SUBDIVIDED:	☐ INDUSTRIAL	☐ COMMERCIAL	☐ RESIDENTIAL	_____

UINTAH ENGINEERING & LAND SURVEYING

*85 So. 200 East * Vernal, Utah 84078 * (435) 789-1017*