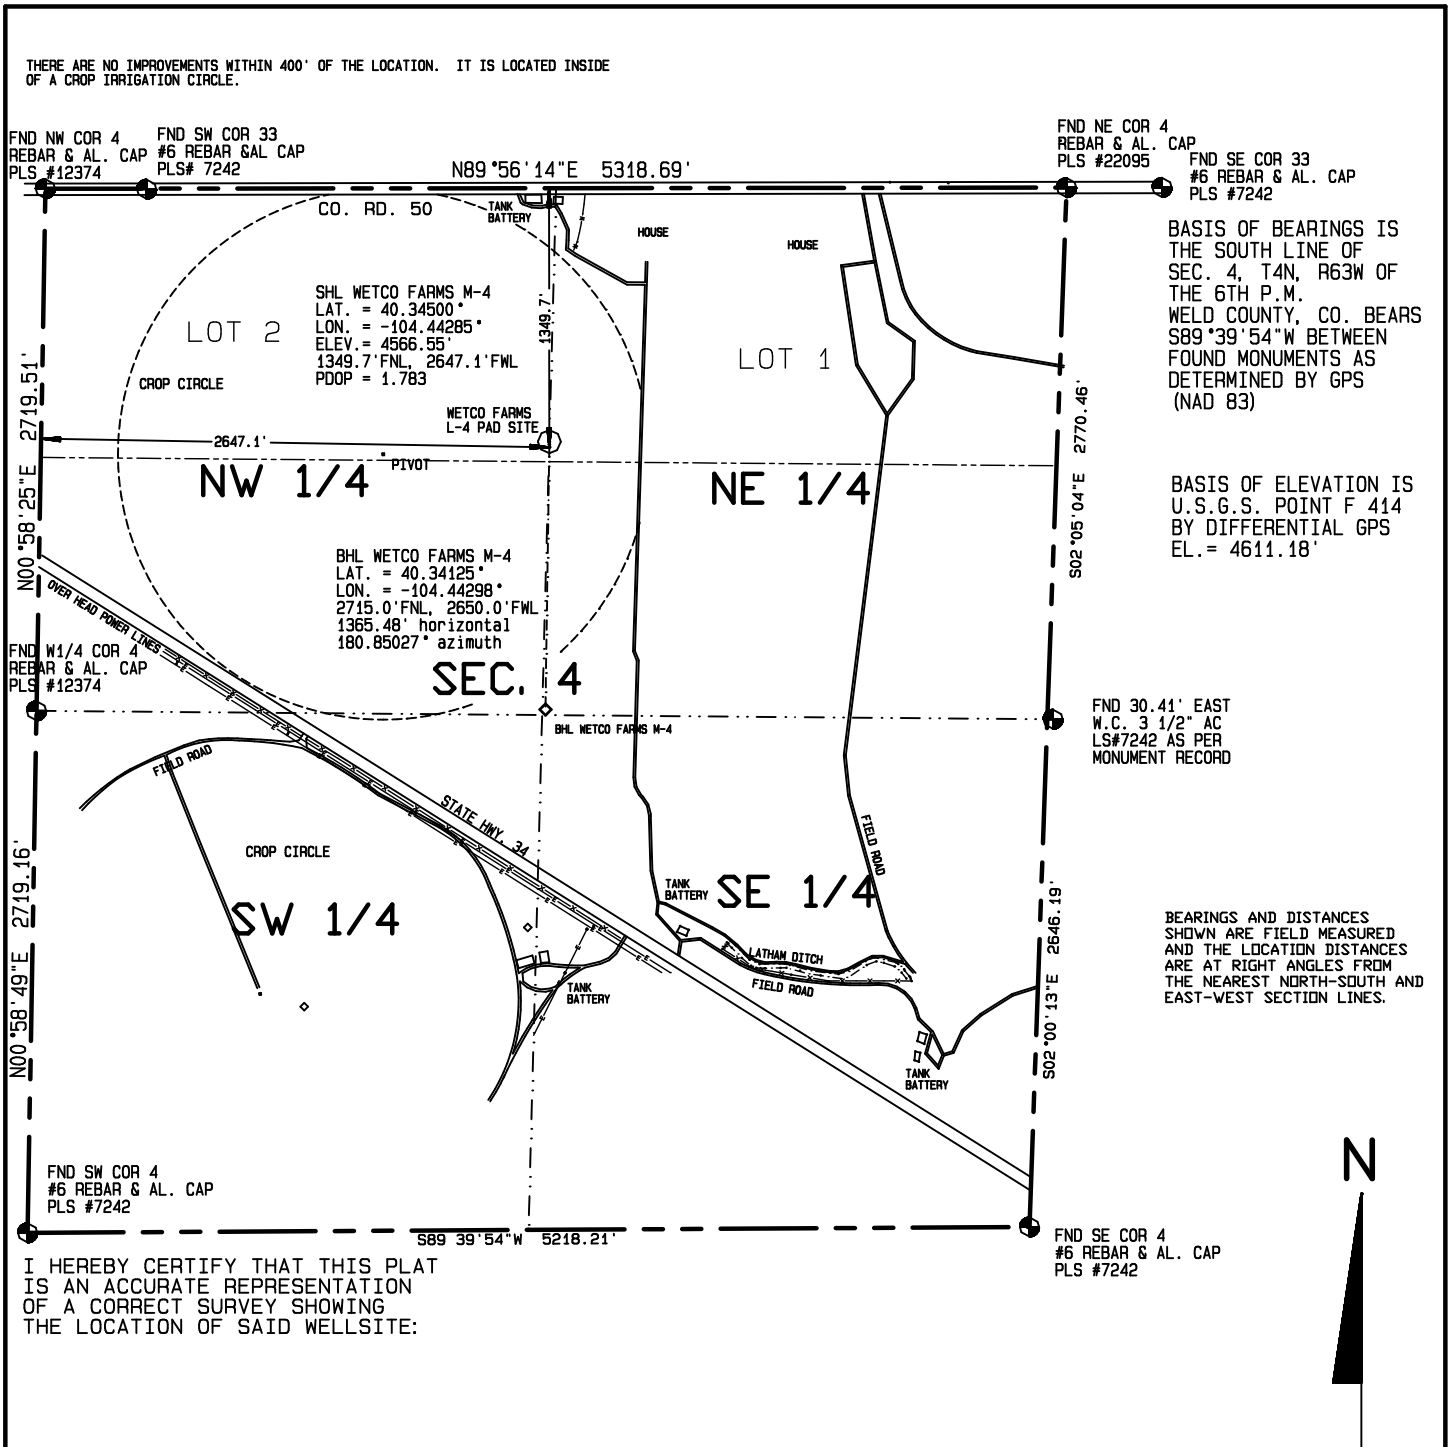

I HEREBY CERTIFY THAT THIS PLAT IS AN ACCURATE REPRESENTATION OF A CORRECT SURVEY SHOWING THE LOCATION OF SAID WELLSITE:

Dan R. Griggs PLS# 38018

CONTRACT SURVEYORS, LTD.
COMPLETE SURVEYING AND GLOBAL POSITIONING

2133 SOUTH BELLAIRE STREET #14
DENVER COLORADO 80222
(303) 756-3695

DATE OF FIELD WORK: 16 DECEMBER, 2011	DATE OF DRAWING: 20 DECEMBER, 2011
WETCO FARMS M-4	
LOT 2, SEC. 4, T4N, R63W	
BONANZA CREEK ENERGY OPERATING COMPANY, LLC	
WELD COUNTY, COLORADO	

MULTI-WELL PLAN
Page 5

CSL# 11104-70