Company: US ROCKIES REGION **Site:** UPRR 21 PAN AM "E" #1
Project: COLORADO-WELD **Common Well Name:** UPRR 21 PAN AM "E" #1

API No: 0512308925 Datum: DFE Section: 7 Div of Quarter Section: SE
Latitude: 40° 19' 21.288 N Elevation: 0.0usft Township: 4 N Div of Section: SE
Longitude: 104° 42' 0.360 W Water Depth: Range: 65 W

Casing Information	Casing Size & Weight	Cement Fluid (sacks)	Cement Depths (ft)	Schematic (1/12/2012)	Hole Size (in)	MD / PBMD (usft)	Perforation Intervals (usft)
8 5/8 IN CASING - Set @ 487.0usft	8.625in, 24.00ppf	LEAD, , 100	0 (TOC) 487	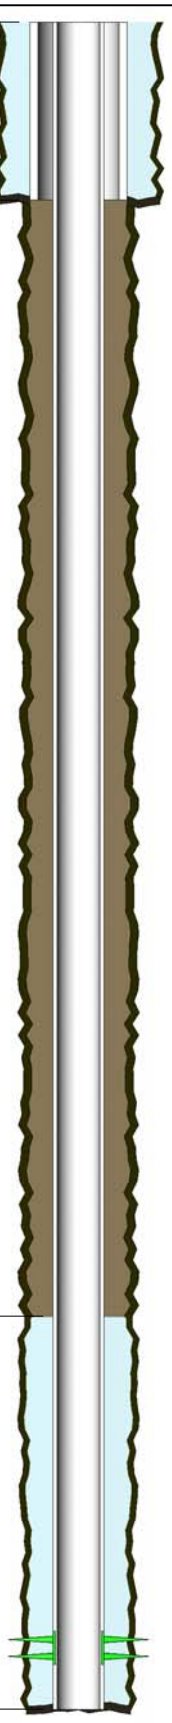			
4 1/2 IN CASING - Set @ 4,549.0usft	4.500in, 11.60ppf	LEAD, , 200	3540 (TOC) 4549			MD: 4,550. PBMD: 4,500	4,400 - 4,426 - SUSSEX