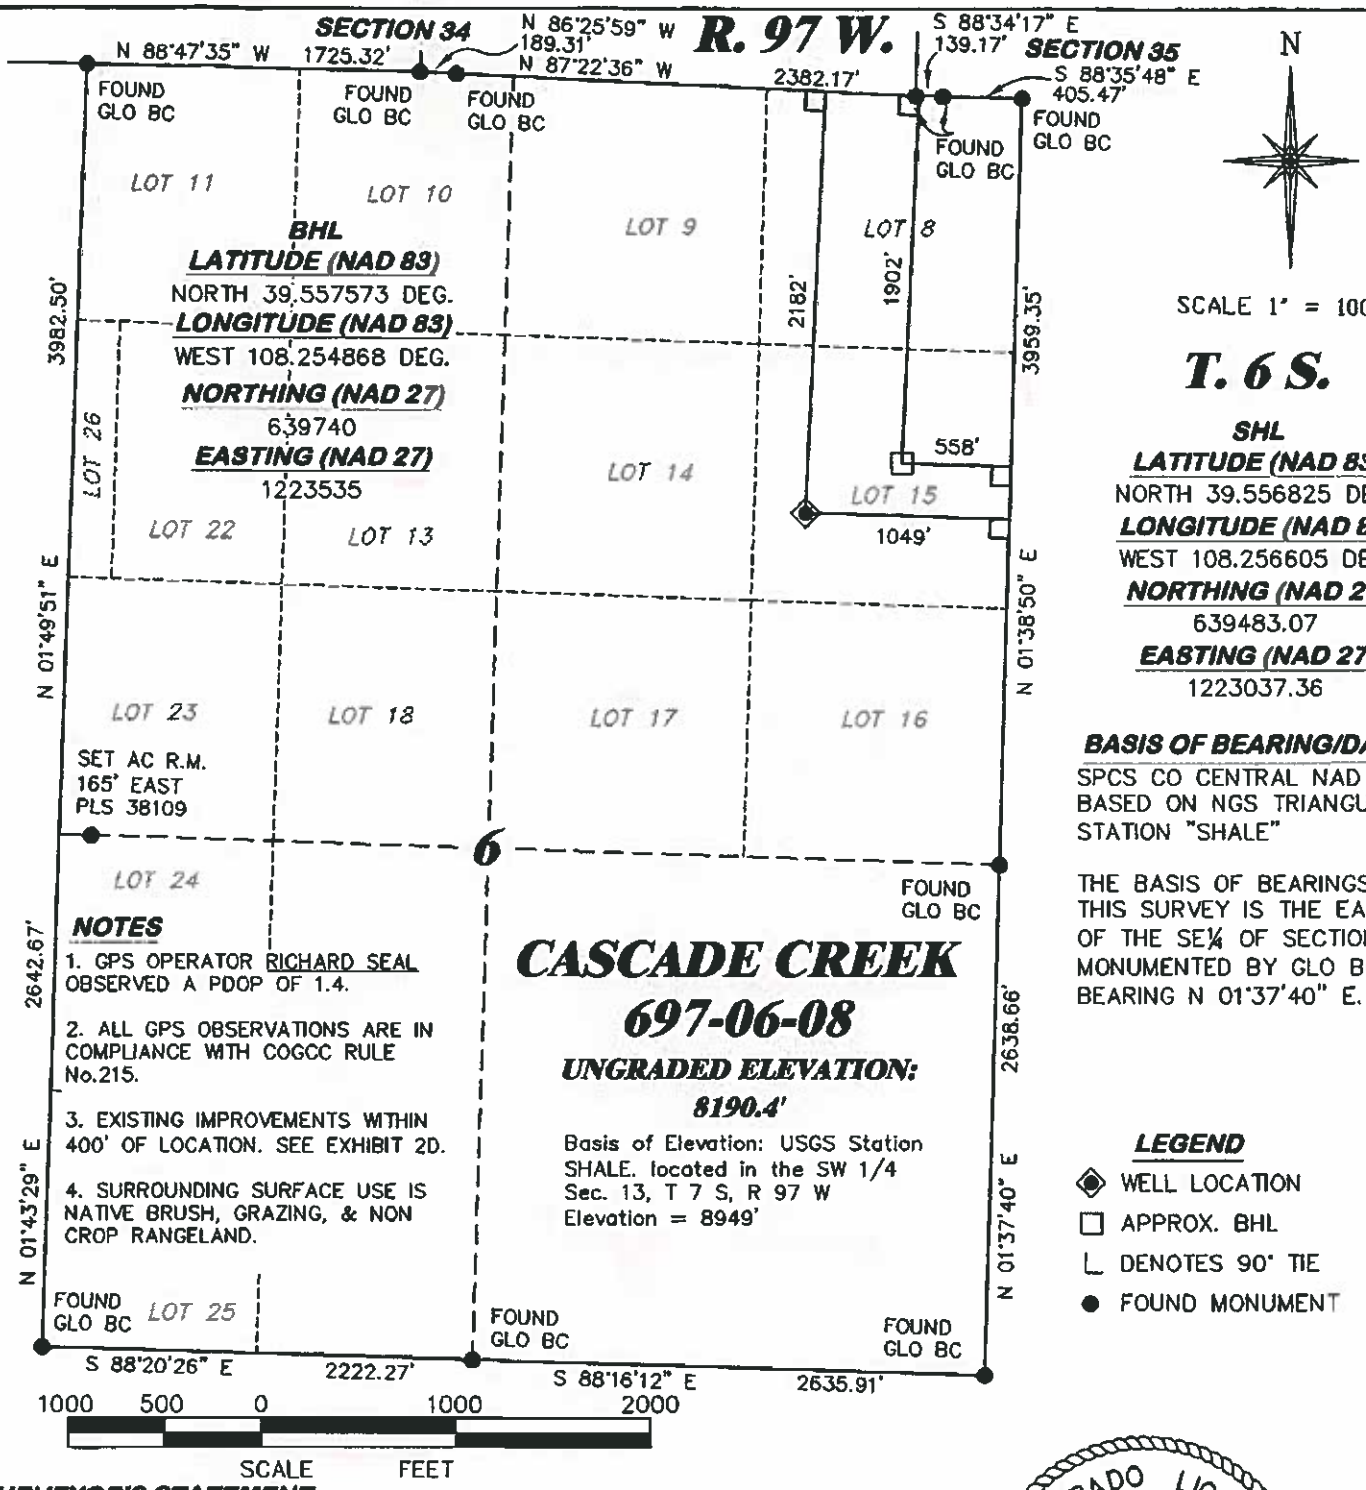

CASCADE CREEK
697-06-08

UNGRADED ELEVATION:
8190.4'

Basis of Elevation: USGS Station SHALE. located in the SW 1/4 Sec. 13, T 7 S, R 97 W Elevation = 8949'

NOTES

1. GPS OPERATOR RICHARD SEAL OBSERVED A PDOP OF 1.4.
2. ALL GPS OBSERVATIONS ARE IN COMPLIANCE WITH COGCC RULE No.215.
3. EXISTING IMPROVEMENTS WITHIN 400' OF LOCATION. SEE EXHIBIT 2D.
4. SURROUNDING SURFACE USE IS NATIVE BRUSH, GRAZING, & NON CROP RANGELAND.

BASIS OF BEARING/DATUM

SPCS CO CENTRAL NAD 27 BASED ON NGS TRIANGULATION STATION "SHALE"

THE BASIS OF BEARINGS FOR THIS SURVEY IS THE EAST LINE OF THE SE¼ OF SECTION 6, MONUMENTED BY GLO BC'S AND BEARING N 01°37'40" E.

LEGEND

- WELL LOCATION
- APPROX. BHL
- DENOTES 90° TIE
- FOUND MONUMENT

SURVEYOR'S STATEMENT

I, DAVID E. HENDERHAN, AN EMPLOYEE AND AGENT ON BEHALF OF D.R. GRIFFIN & ASSOCIATES, INC. STATE THE PLAT HEREON IS A CORRECT REPRESENTATION OF A SURVEY MADE UNDER MY SUPERVISION ON MARCH 1, 2011 OF THE SHOWN CASCADE CREEK 697-06-08 AND THAT THE LOCATION HAS BEEN STAKED ON THE GROUND AS SHOWN ON THE PLAT.

Notice: In accordance with Colorado State Law, any legal action based upon any defect in this survey plat must commence within three (3) years after first discovery of such defect. In no event, may any action based upon any defect in this survey plat be commenced more than ten (10) years from the date of certification shown hereon.

COLORADO LICENSED PROFESSIONAL LAND SURVEYOR
DAVID E. HENDERHAN
38109
3/3/11
COLORADO PLS No. 38109

CC 697-06A PAD

D.R. GRIFFIN & ASSOCIATES, INC.
(307) 362-5028
1414 ELK ST., ROCK SPRINGS, WY 82901

PLAT OF DRILLING LOCATION IN LOT 15, SECTION 6, FOR OXY USA WTP LP

DRAWN: 3/3/11 - DEH	SCALE: 1" = 1000'
REVISED: N/A	DRG JOB No. 18236
	EXHIBIT 1

2182' F/NL & 1049' F/EL, SECTION 6, T. 6 S., R. 97 W., 6th P.M., GARFIELD COUNTY, COLORADO