T6S, R95W, 6th P.M.

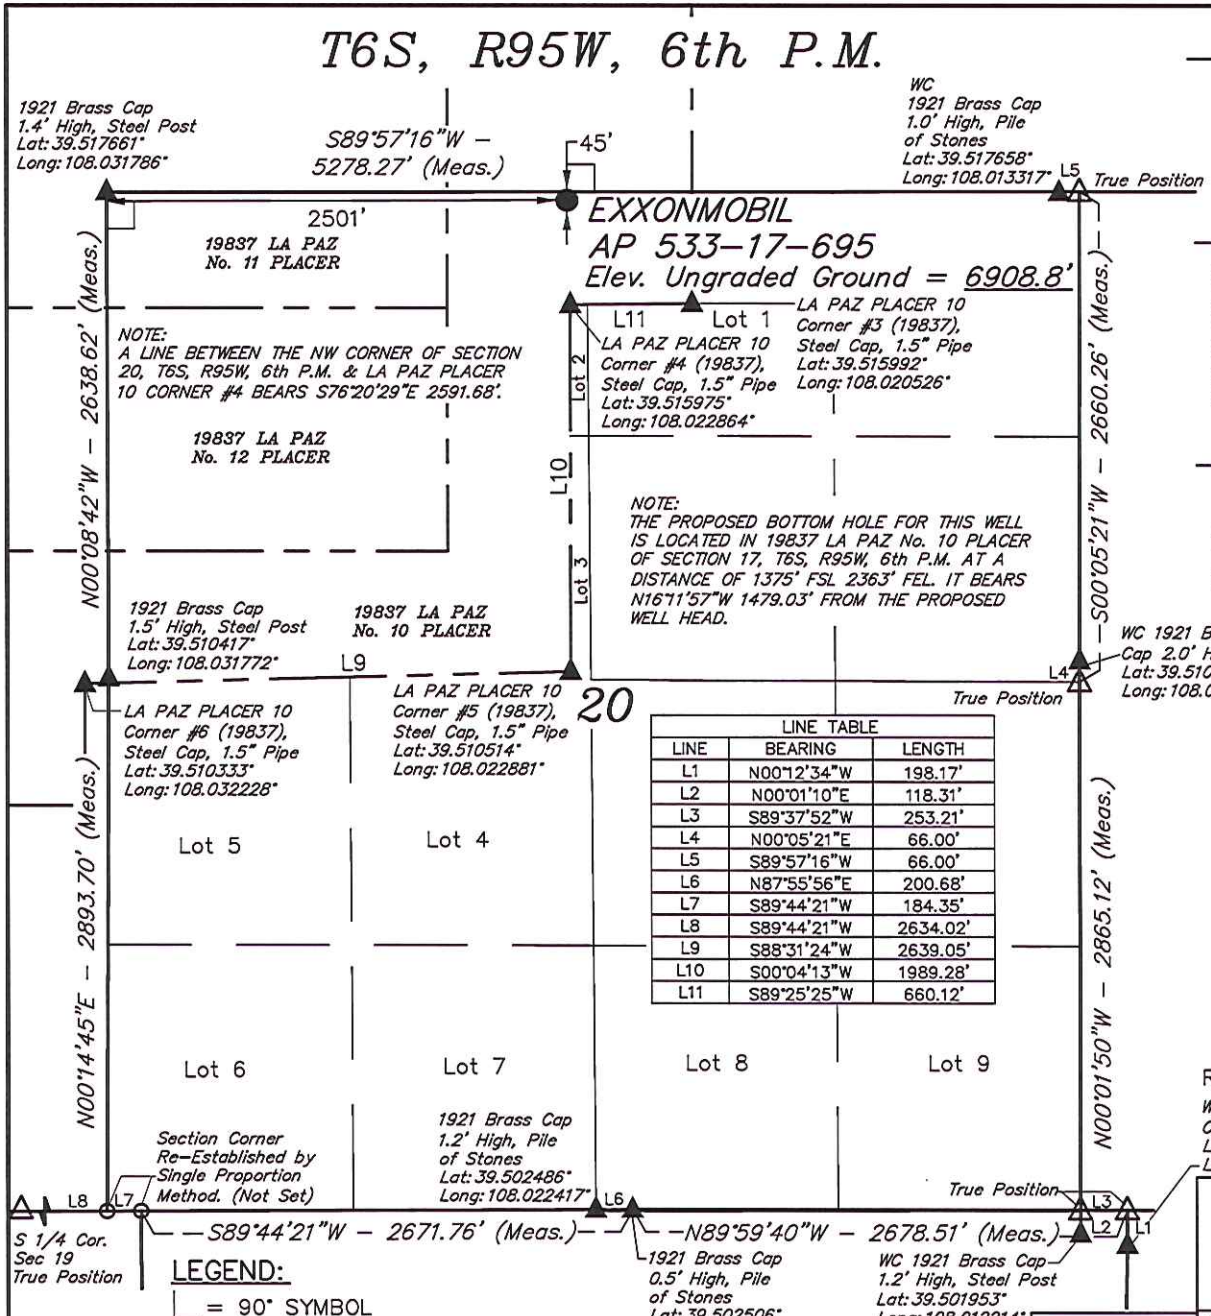

LINE TABLE		
LINE	BEARING	LENGTH
L1	N00°12'34"W	198.17'
L2	N00°01'10"E	118.31'
L3	S89°37'52"W	253.21'
L4	N00°05'21"E	66.00'
L5	S89°57'16"W	66.00'
L6	N87°55'56"E	200.68'
L7	S89°44'21"W	184.35'
L8	S89°44'21"W	2634.02'
L9	S88°31'24"W	2639.05'
L10	S00°04'13"W	1989.28'
L11	S89°25'25"W	660.12'

LEGEND:

- └ = 90° SYMBOL
- ● = PROPOSED WELL HEAD.
- ▲ = SECTION CORNERS LOCATED.
- △ = SECTION CORNERS RE–ESTAB. (Not Set on Ground)

PDOP = 2.4

NAD 83 (SURFACE LOCATION)
LATITUDE = 39°31'03.13" (39.517536)
LONGITUDE = 108°01'22.52" (108.022922)
STATE PLANE–(COLO. CENTRAL–NAD 83)
N = 1623273.772
E = 2288339.304

WILLIAMS PRODUCTION RMT COMPANY

Well location, EXXONMOBIL AP 533–17–695 (SURFACE LOCATION), located as shown in 19837 LA PAZ No.10 Placer of Section 20, T6S, R95W, 6th P.M., Garfield County, Colorado.

BASIS OF ELEVATION

SPOT ELEVATION AT THE NORTHWEST CORNER OF SECTION 30, T5S, R95W, 6th P.M. TAKEN FROM THE FORKED GULCH QUADRANGLE, COLORADO, GARFIELD COUNTY, 7.5 MINUTE SERIES (TOPOGRAPHICAL MAP) PUBLISHED BY THE UNITED STATES DEPARTMENT OF THE INTERIOR, GEOLOGICAL SURVEY. SAID ELEVATION IS MARKED AS BEING 5966 FEET.

BASIS OF BEARINGS

BASIS OF BEARINGS IS A G.P.S. OBSERVATION.

NOTE:
SEE CURRENT FOOTAGE PLAT #6 FOR EXISTING IMPROVEMENT WITHIN 400' OF THE PROPOSED WELL DISTURBANCE.

PLAT #1

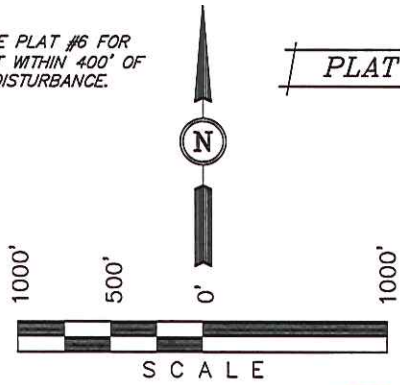

CERTIFICATE

THIS IS TO CERTIFY THAT THE ABOVE PLAT WAS PREPARED AND LOCATION AS SHOWN WAS STAKED ON THE GROUND FROM FIELD NOTES OF ACTUAL SURVEYS MADE BY ME OR UNDER MY SUPERVISION AND THAT THE SAME ARE TRUE AND CORRECT TO THE BEST OF MY KNOWLEDGE AND BELIEF.

Revised: 09–26–11 D.R.B.

REGISTERED LAND SURVEYOR
REGISTRATION NO. 174892
STATE OF COLORADO

ROBERT L. KAY — REGISTERED LAND SURVEYOR — STATE OF COLORADO

10–05–2011

UINTAH ENGINEERING & LAND SURVEYING
85 SOUTH 200 EAST – VERNAL, UTAH 84078
(435) 789–1017

SCALE	DATE SURVEYED:	DATE DRAWN:
1" = 1000'	04–28–10	03–17–11
PARTY: B.B. B.J. D.R.B.	REFERENCES: G.L.O. PLAT	
WEATHER: COOL	FILE: WILLIAMS PRODUCTION RMT COMPANY	

T6S, R95W, 6th P.M.

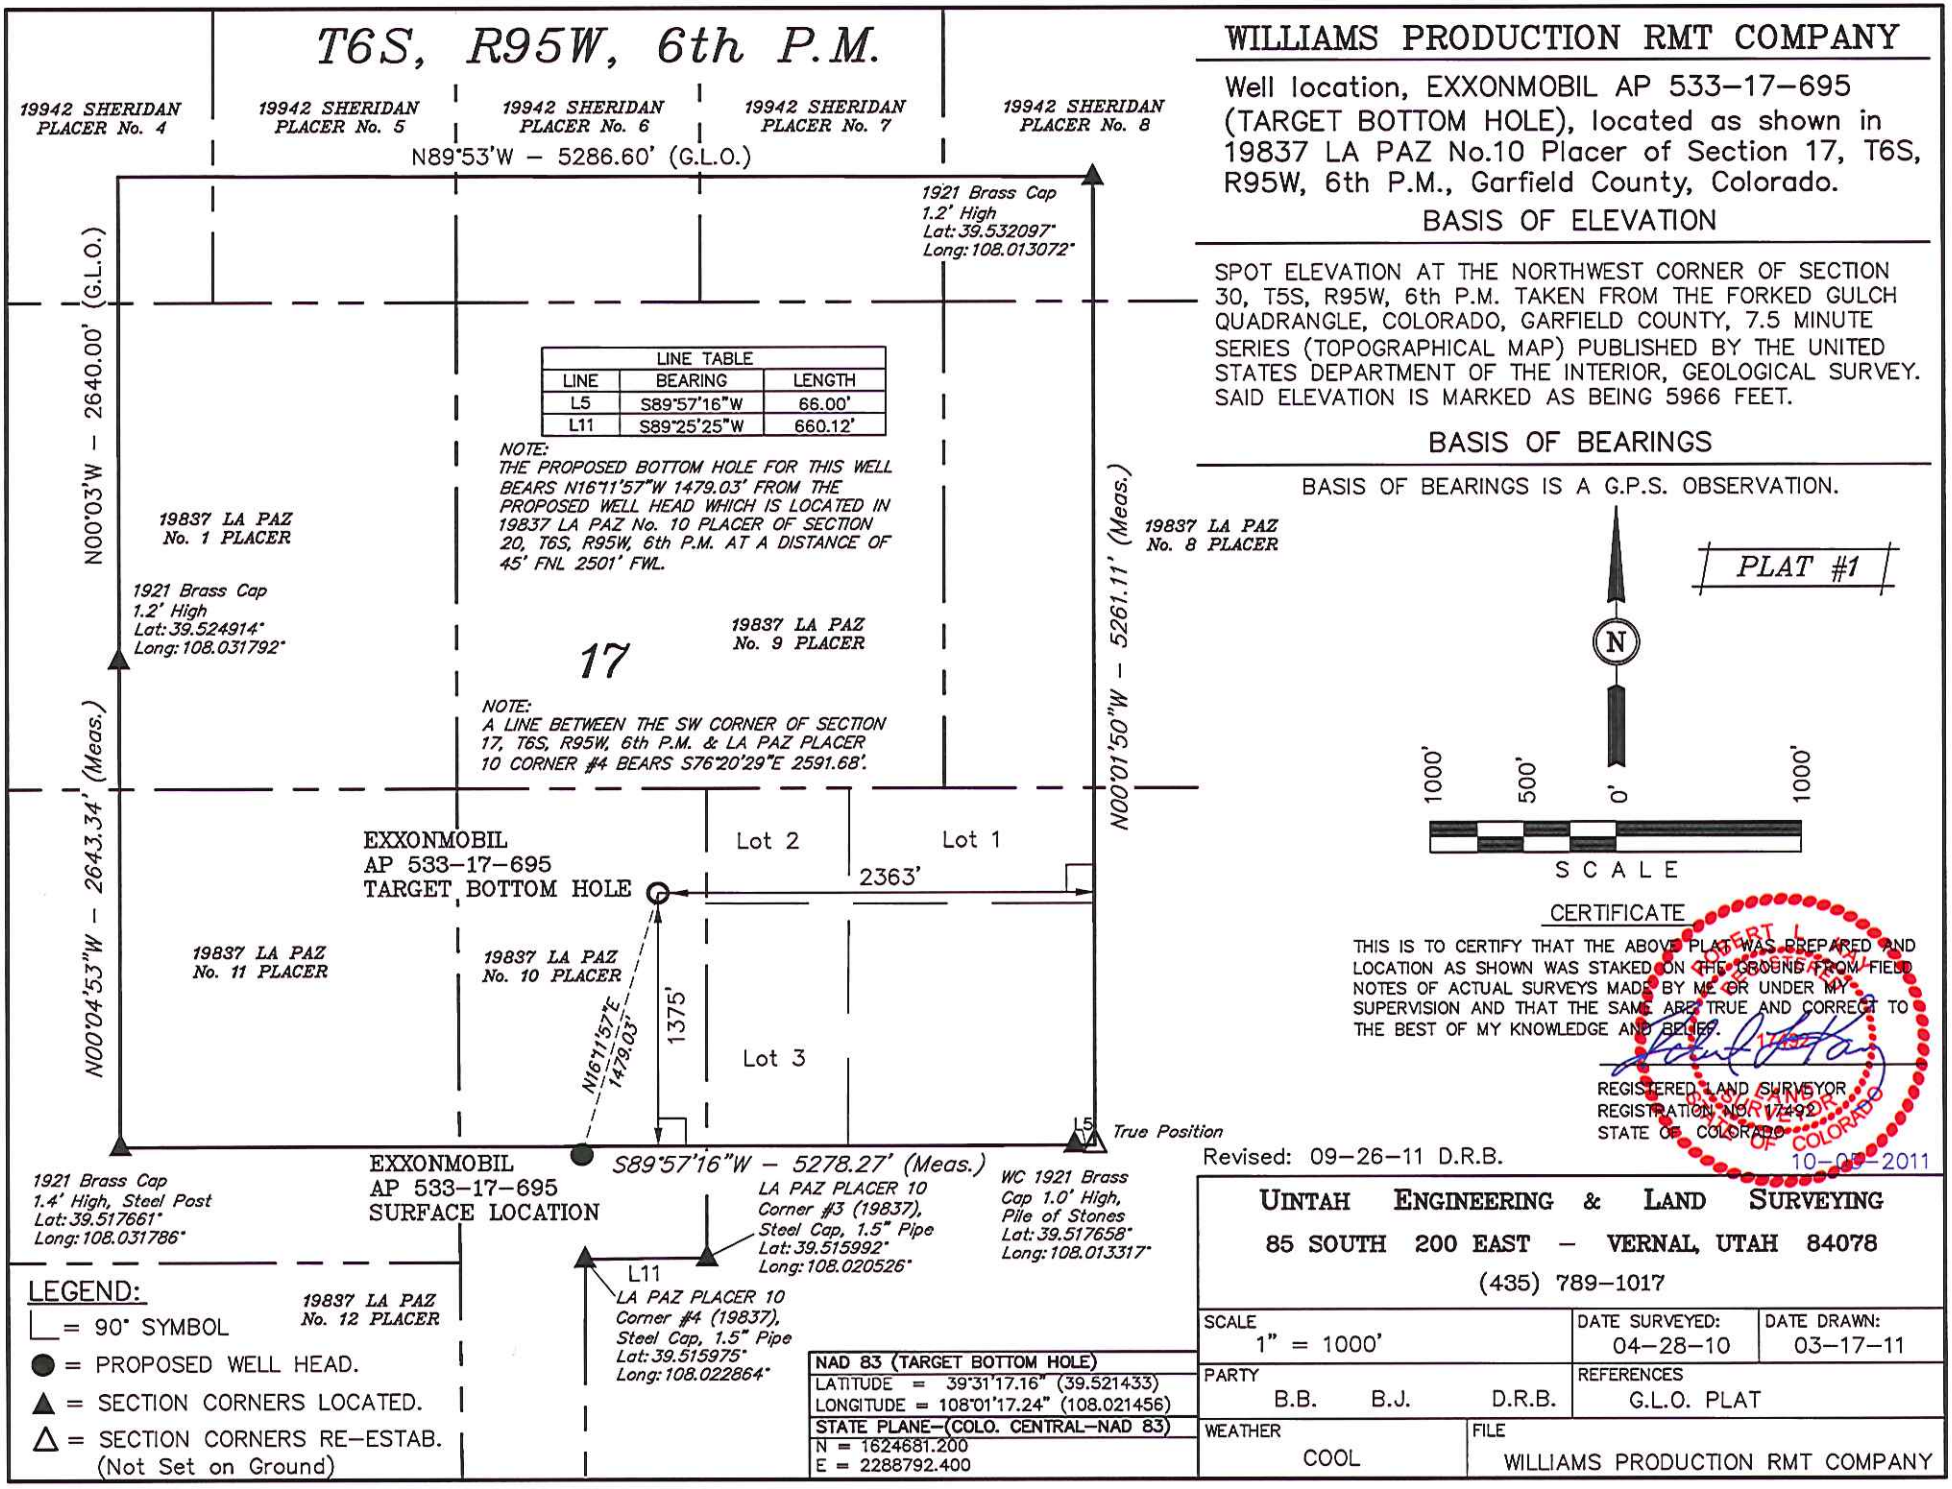

LINE TABLE		
LINE	BEARING	LENGTH
L5	S89°57'16"W	66.00'
L11	S89°25'25"W	660.12'

LEGEND:
- └ = 90° SYMBOL
- ● = PROPOSED WELL HEAD.
- ▲ = SECTION CORNERS LOCATED.
- △ = SECTION CORNERS RE-ESTAB. (Not Set on Ground)

NAD 83 (TARGET BOTTOM HOLE)
LATITUDE = 39°31'17.16" (39.521433)
LONGITUDE = 108°01'17.24" (108.021456)
STATE PLANE–(COLO. CENTRAL–NAD 83)
N = 1624681.200
E = 2288792.400

WILLIAMS PRODUCTION RMT COMPANY

Well location, EXXONMOBIL AP 533-17-695 (TARGET BOTTOM HOLE), located as shown in 19837 LA PAZ No.10 Placer of Section 17, T6S, R95W, 6th P.M., Garfield County, Colorado.

BASIS OF ELEVATION

SPOT ELEVATION AT THE NORTHWEST CORNER OF SECTION 30, T5S, R95W, 6th P.M. TAKEN FROM THE FORKED GULCH QUADRANGLE, COLORADO, GARFIELD COUNTY, 7.5 MINUTE SERIES (TOPOGRAPHICAL MAP) PUBLISHED BY THE UNITED STATES DEPARTMENT OF THE INTERIOR, GEOLOGICAL SURVEY. SAID ELEVATION IS MARKED AS BEING 5966 FEET.

BASIS OF BEARINGS

BASIS OF BEARINGS IS A G.P.S. OBSERVATION.

PLAT #1

CERTIFICATE

THIS IS TO CERTIFY THAT THE ABOVE PLAT WAS PREPARED AND LOCATION AS SHOWN WAS STAKED ON THE GROUND FROM FIELD NOTES OF ACTUAL SURVEYS MADE BY ME OR UNDER MY SUPERVISION AND THAT THE SAME ARE TRUE AND CORRECT TO THE BEST OF MY KNOWLEDGE AND BELIEF.

REGISTERED LAND SURVEYOR
REGISTRATION NO. 17492
STATE OF COLORADO

ROBERT L. KAY — REGISTERED LAND SURVEYOR — 17492 — STATE OF COLORADO

10-05-2011

Revised: 09-26-11 D.R.B.

UINTAH ENGINEERING & LAND SURVEYING
85 SOUTH 200 EAST – VERNAL, UTAH 84078
(435) 789-1017

SCALE	DATE SURVEYED:	DATE DRAWN:
1" = 1000'	04-28-10	03-17-11
PARTY: B.B. B.J. D.R.B.	REFERENCES: G.L.O. PLAT	
WEATHER: COOL	FILE: WILLIAMS PRODUCTION RMT COMPANY	