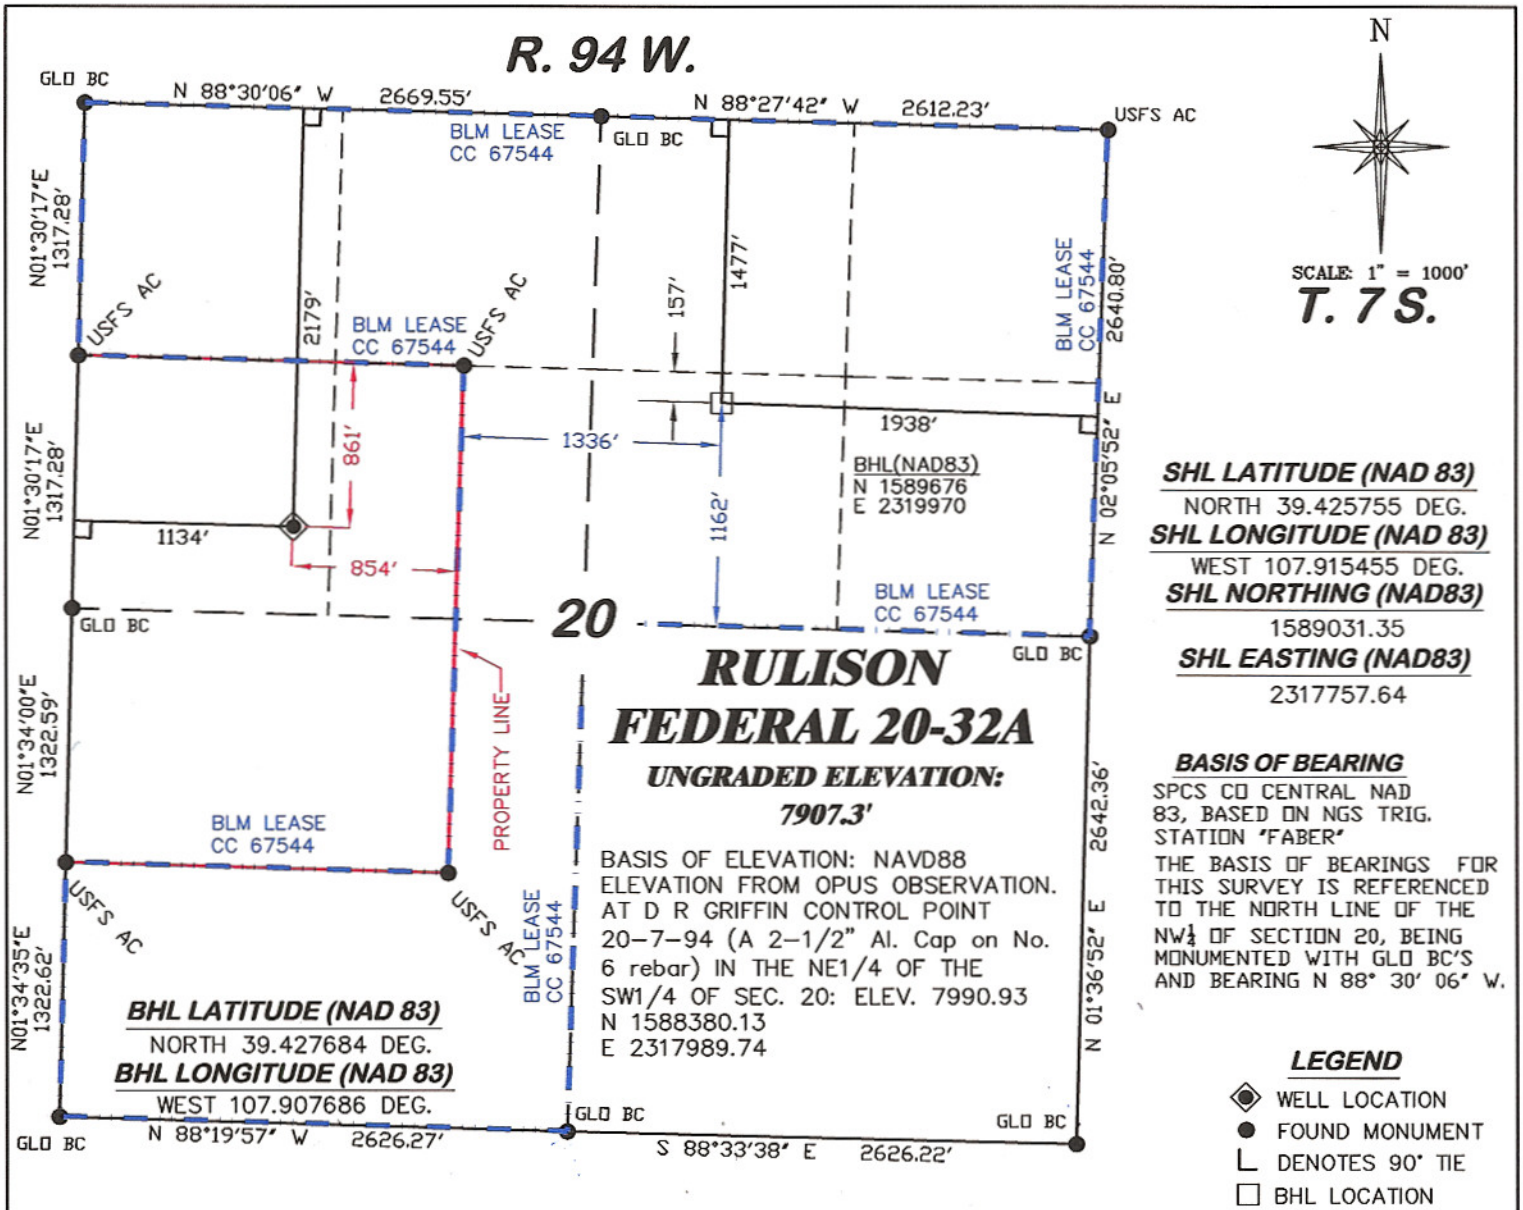

SURVEYOR'S STATEMENT

I, Ronald C. Rennke, an employee and agent on behalf of D.R. GRIFFIN & ASSOCIATES, INC. state the plat hereon is a correct representation of a survey made under my supervision on September 18, 2008 of the shown RULISON FEDERAL 20-32A *staked on the ground as shown hereon.*

COLORADO REGISTERED PROFESSIONAL LAND SURVEYOR RONALD C. RENNKE 37065 12/28/09

Ronald C. Rennke
COLORADO PLS No. 37065

NOTES

GPS OPERATOR RICHARD BULLEN
OBSERVED A PDOP OF 2.5.

ALL GPS OBSERVATIONS ARE IN COMPLIANCE WITH COGCC RULE NO. 215.

HIGH PLATEAU DESERT

2-TRACK ROAD WITHIN 400' RADIUS OF WELL SITE SEE EXHIBIT 1B.

SURFACE USE IS NATIVE WOODS, NON-CROP & RANGELAND.

20F PAD

DRGRIFFIN & ASSOCIATES, INC.
(307) 362-5028
1414 ELK ST., ROCK SPRINGS, WY 82901

PLAT OF DRILLING LOCATION IN THE SW 1/4 OF NW 1/4 OF SECTION 20 FOR NOBLE ENERGY, INC.

DATE DRAWN: 9/22/08-RAB	SCALE: 1" = 1000'
REVISED: 12/15/09 - DEH	JOB No. 15455
CHANGE DATUM NAD83	EXHIBIT 1

2179' F/NL & 1134' F/WL, SECTION 20, T. 7 S., R. 94 W., 6th P.M. GARFIELD COUNTY, COLORADO