WHITING OIL & GAS CORP.

ADDENDUM TO LEGAL PLAT FOR

WILDHORSE #02-0214H
SECTION 2, T9N, R59W, 6th P.M.
360' FNL 740' FWL

SCALE: 1" = 200'
DATE: 11-01-11
DRAWN BY: J.M.H.

ROBERT L. KAY
REGISTERED
17492
LAND SURVEYOR
STATE OF COLORADO
11-16-11

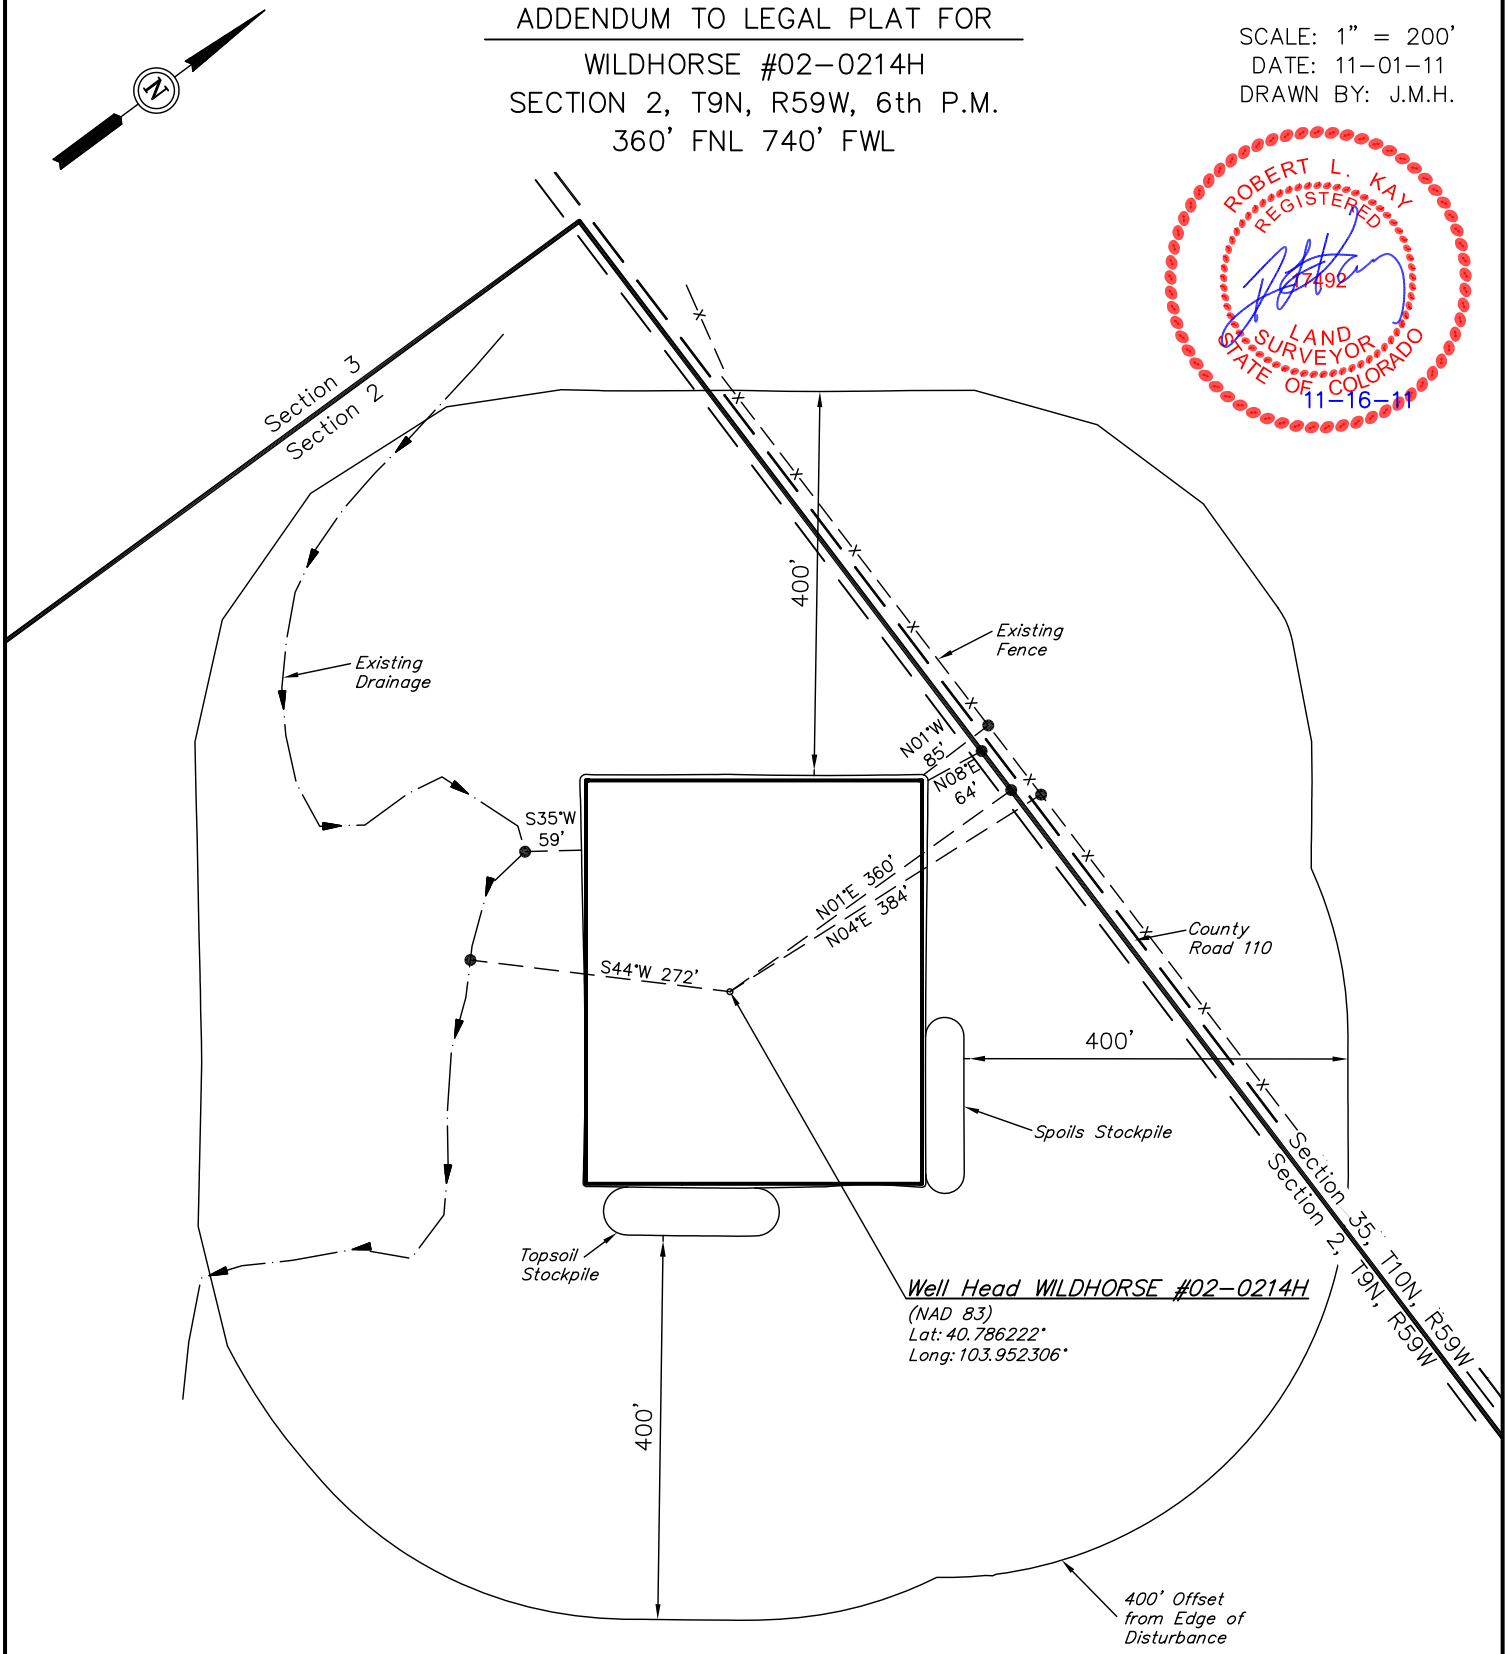

UINTAH ENGINEERING & LAND SURVEYING
85 So. 200 East * Vernal, Utah 84078 * (435) 789-1017