NOBLE ENERGY INC.

LEHFELDT C27-11
NESW 27-4N-64W
1976' FSL & 1980' FWL
Weld County, Colorado
Wattenberg
CURRENT WELLBORE SCHEMATIC
with PROPOSED P&A
7/17/2012

API: 05-123-15430
COGCC #

GL Elev: 4682
KB Elev: 4692

Spud Date: 2/15/1992

Surface Casing :
8 5/8" 24# @ 314'
Cement: 100 sx cement to surface

TOC @ 5910'

Production Casing :
2 7/8" 8.70# @ 7044'
Cement: 290 sx TOC 5910'
TD: 2/19/1992

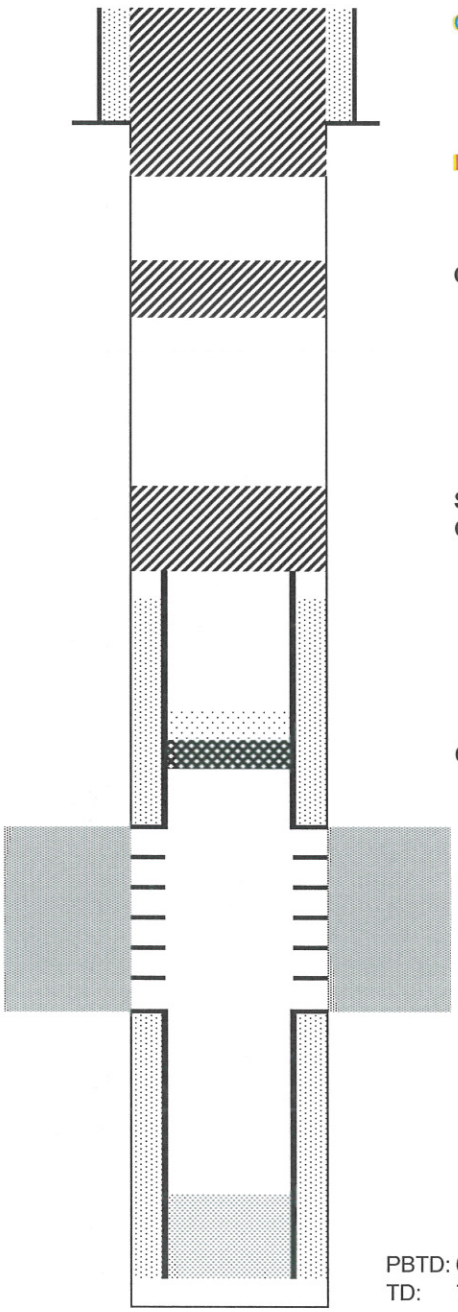

Cut surface casing off 6'-8' below surface.

Pump approx 260 sx shoe plug @ 420'
Will bring cement to surface.

Courtesy Plug 50 sx @ 2500'

Stub Plug 100 sx @ 5800'
Cut and pull csg @ 5800'

CIBP @ 6743' w/ 2 sx cement on top

Codell Perfs: 6843' - 6856'

PBTD: 6995'
TD: 7044'