Well Location Plat
Dever C10
Section 17, Township 6 South, Range 92 West

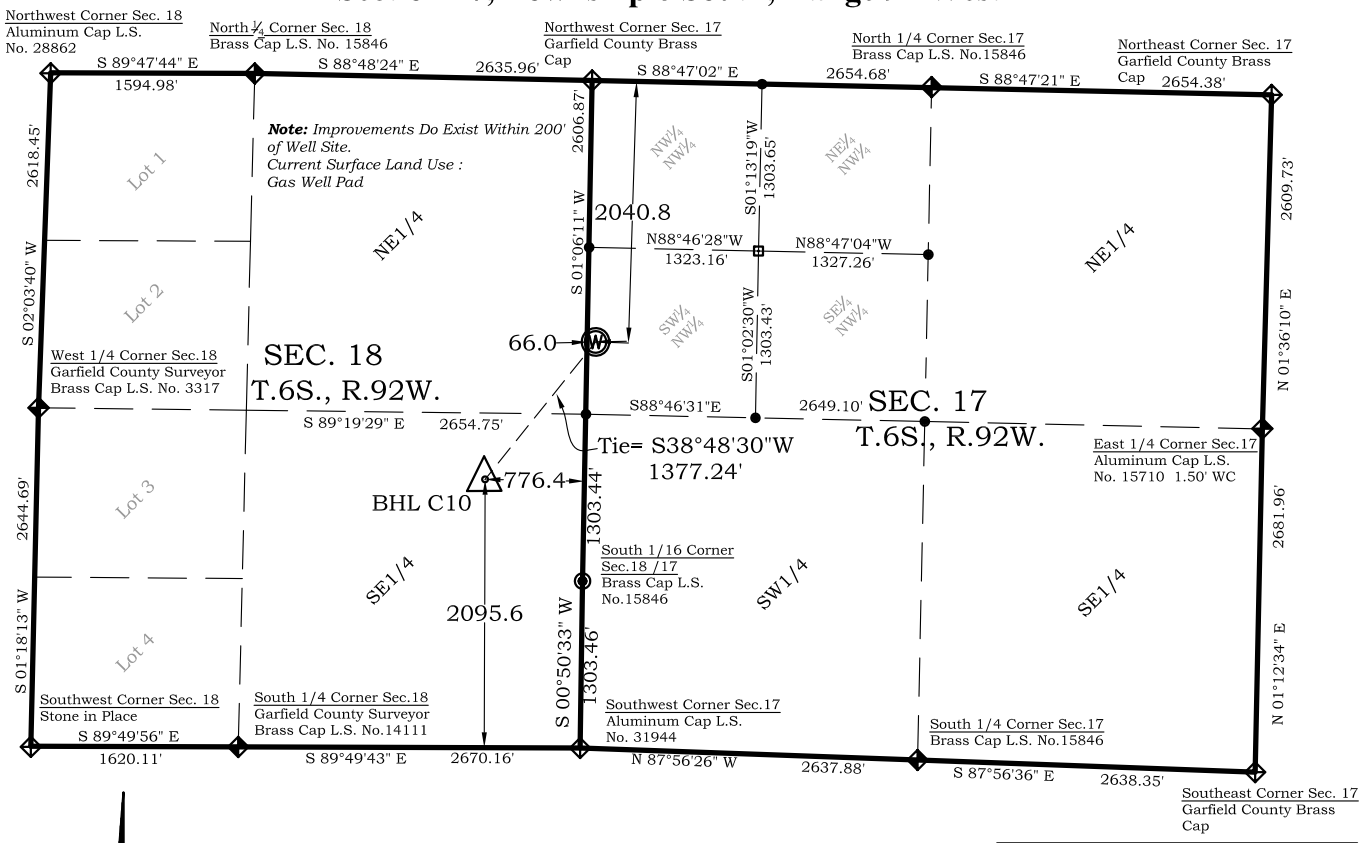

750' 0' 1500'

Graphic Scale in Feet
1"= 1500'

Legend

- Field Surveyed Section Corner
- Field Surveyed Quarter Corner
- Calculated Section Corner Location
- Field Surveyed 1/16 Corner

Bottom Hole: Dever C10
2096' FSL
776' FEL
NAD83
Lat: 39.525221114°N
Long: 107.702692425°W
NAD27
Lat: 39.525240601°N
Long: 107.702075900°W

Surface: Dever C10
2041' FNL
66' FWL
Gnd El= 5585.6
Pad El= 5585.6
NAD83
Lat: 39.528236422°N
Long: 107.699748937°W
NAD27
Lat: 39.528255907°N
Long: 107.699132478°W
UTM 13 NORTH
NAD 1983
NORTHING
14366372.484
EASTING
879118.053

Prepared For Antero Resources:

Proposed Dever C10 Well Situate in The SW¼NW¼ Section 17, Township 6 South, Range 92 West of the 6 th. Principal Meridian, County of Garfield, State of Colorado

SURVEYOR'S CERTIFICATE

I, SCOTT E. AIBNER, A REGISTERED LAND SURVEYOR, LICENSED UNDER THE LAWS OF THE STATE OF COLORADO DO HEREBY CERTIFY THAT THE SURVEY SHOWN HEREON WAS PREPARED BY RIVER VALLEY SURVEY, INC., FOR ANTERO RESOURCES, BY ME OR UNDER MY DIRECT SUPERVISION AND THAT THIS PLAT IS A TRUE REPRESENTATION THEREOF.

COLORADO LICENSED
SCOTT E. AIBNER
31143
PROFESSIONAL LAND SURVEYOR

BY:_____
SCOTT E. AIBNER COLORADO REG. NO. 31143

Notes:

1. LATITUDE AND LONGITUDE COORDINATES ARE DIFFERENTIALLY CORRECTED AND BASED ON PUBLISHED NGS CONTROL STATION "WDP-5". SYSTEM: UTM ZONE: 13 NORTH DATUM: NAD 1983 (CONUS)
2. ELEVATIONS ARE BASED ON NAVD OF 1983.
3. ALL BOTTOM AND TOP HOLE LOCATIONS ARE MEASURED 90 DEGREES FROM SECTION LINE.
4. USGS QUADRANGLE MAP "SILT".
5. CURRENT SURFACE LAND USE: GAS PAD
6. PDOP AT THE TIME OF LOCATION OF SURFACE WELL = 2.4

River Valley Survey, Inc.
110 East 3rd. Street, Suite 213
Rifle, Colorado 81650
Ph: 970-379-7846

Project: Dever C PAD		**Well Location Plat Prepared For Antero Resources**
Field Date: 01-19-10	**Scale:** 1"= 1500'	**Situate In:** NW¼ Section 17, T6S., R. 92 W. of the 6th P.M., Garfield County, Colorado
Date: 05-24-12	**Sheet:** 1 of 1	ANTERO RESOURCES