TEMPERATURE/CCL LOG

Company	WPX ENERGY
Well	KP-314-18
Field	KOKOPELLI
County	GARFIELD
State	COLORADO

Company	WPX ENERGY		
Well	KP-314-18		
Field	KOKOPELLI		
County	GARFIELD	State	COLORADO
Location:	API #: 05-045-20635-00 SHL: 726' FSL, 1960' FEL BHL: 858' FSL, 614' FWL SEC 18 TWP 6S RGE 91W	Other Services	N/A
Permanent Datum	G.L.	Elevation	
Log Measured From	KELLY BUSHING	Elevation	K.B. 5944' D.F. 5944' G.L. 5918'
Drilling Measured From	KELLY BUSHING (26')		

Date	06-JULY-2012
Run Number	ONE
Depth Driller	8158'
Depth Logger	8100'
Bottom Logged Interval	8100'
Top Log Interval	26'
Open Hole Size	13 1/2"
Type Fluid	WATER
Density / Viscosity	8.4
Max. Recorded Temp.	205 DEGREES
Estimated Cement Top	SEE LOG
Time Well Ready	R.O.A.
Time Logger on Bottom	05:00 P.M.
Equipment Number	LOGGER #902
Location	GRAND JUNCTION
Recorded By	GENE H.
Witnessed By	MR. MATT HUTSON

Borehole Record

Run Number	Bit	From	To
ONE	13 1/2"	SURFACE	1315'
TWO	7 7/8"	1315'	8158'

Tubing Record

Size	Weight	From	To

Casing Record

	Size	Wgt/Ft	Top	Bottom
Surface String	9 5/8"		SURF.	1315'
Prot. String				
Production String	4 1/2"	11.6#	SURF.	8158'
Liner				

<<< Fold Here >>>

All interpretations are opinions based on inferences from electrical or other measurements and we cannot and do not guarantee the accuracy or correctness of any interpretation, and we shall not, except in the case of gross or willful negligence on our part, be liable or responsible for any loss, costs, damages, or expenses incurred or sustained by anyone resulting from any interpretation made by any of our officers, agents or employees. These interpretations are also subject to our general terms and conditions set out in our current Price Schedule.

Comments

NO CORRELATION LOG AVAILABLE
HEADER INFO ACQUIRED FORM GEOLOGIC & DRILLING PROGNOSIS
LOG WAS RECORDED LOGGING DOWN
SEE LOG FOR ESTIMATED TOP OF CEMENT APPROX. @ 2265'
TAGGED TD @ 8100'.

MAIN PASS

Database File:	kp_314_18.db
Dataset Pathname:	pass3
Presentation Format:	temp4
Dataset Creation:	Fri Jul 06 15:20:52 2012 by Log Std Casedhole 10121
Charted by:	Depth in Feet scaled 1:10000

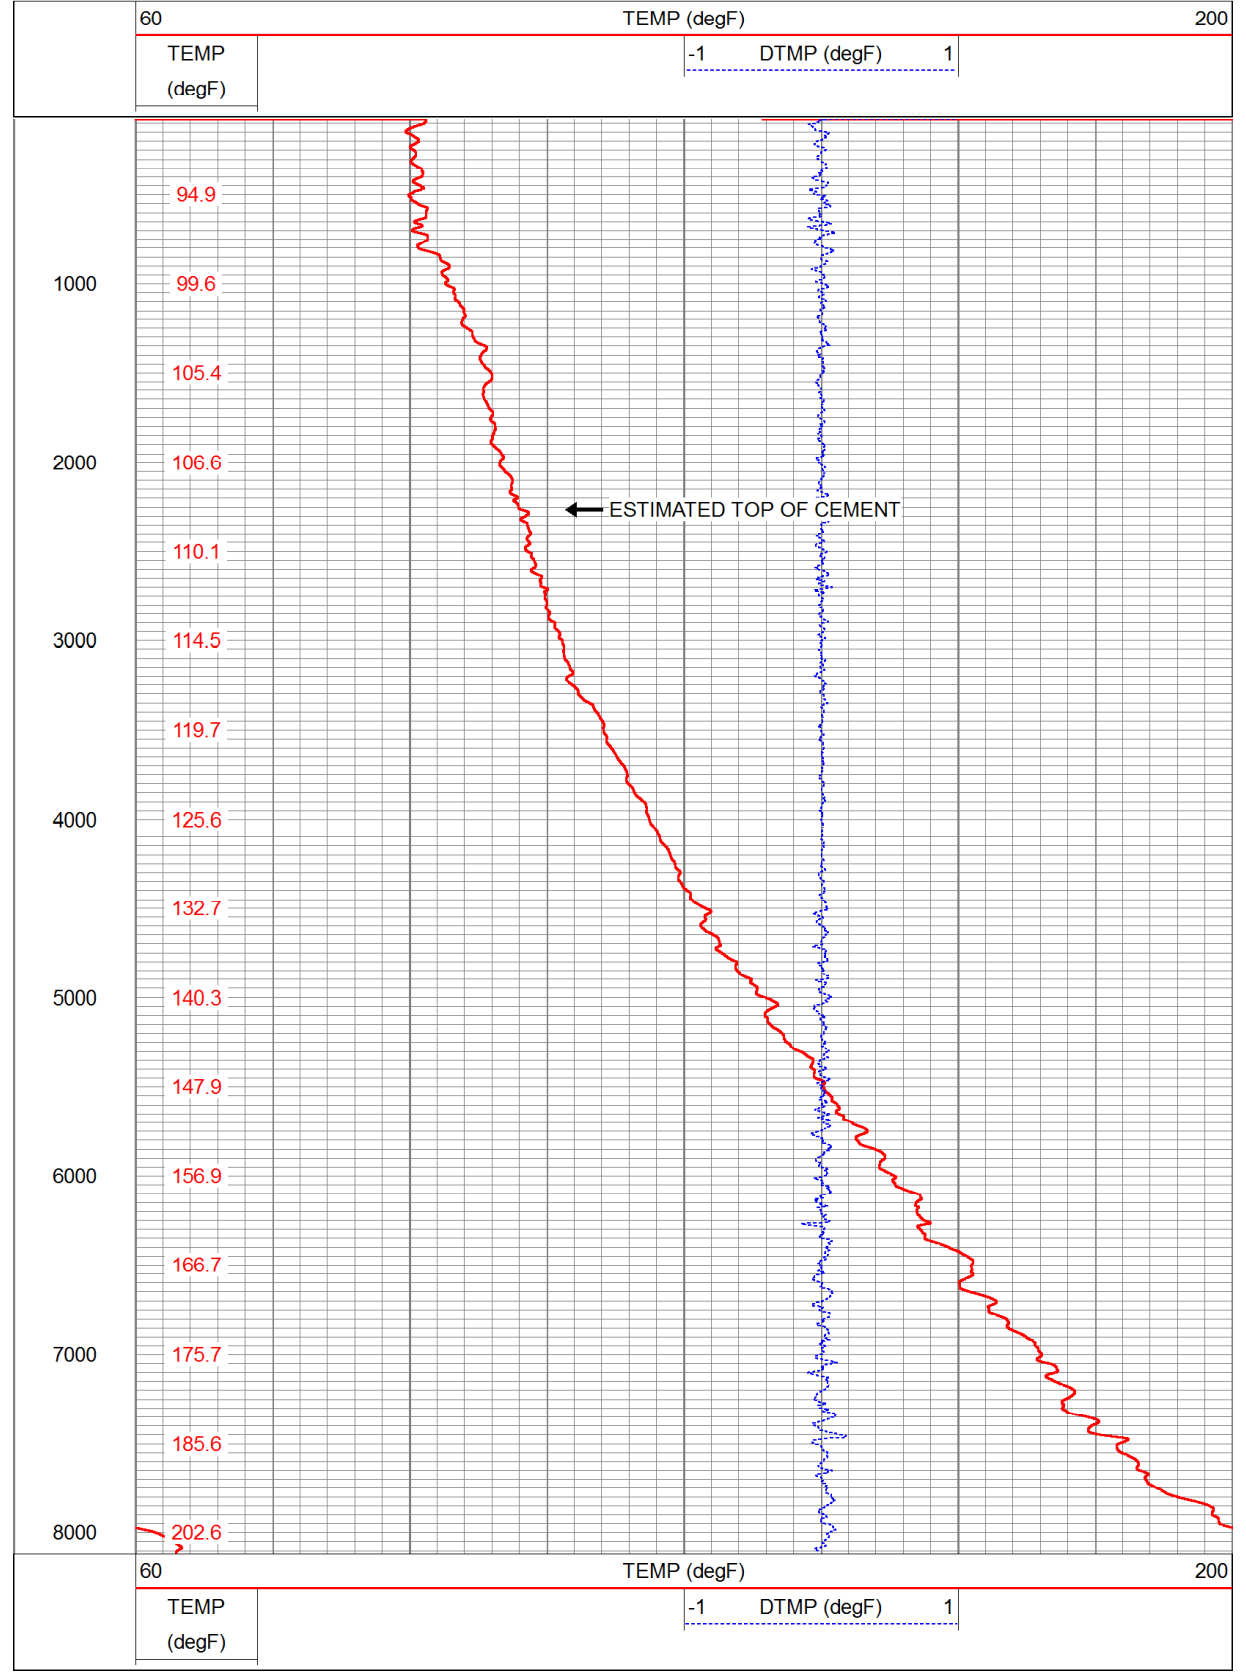

MAIN PASS

MAIN PASS

Database File:	kp_314_18.db
Dataset Pathname:	pass3
Presentation Format:	temp
Dataset Creation:	Fri Jul 06 15:20:52 2012 by Log Std Casedhole 10121
Charted by:	Depth in Feet scaled 1:240

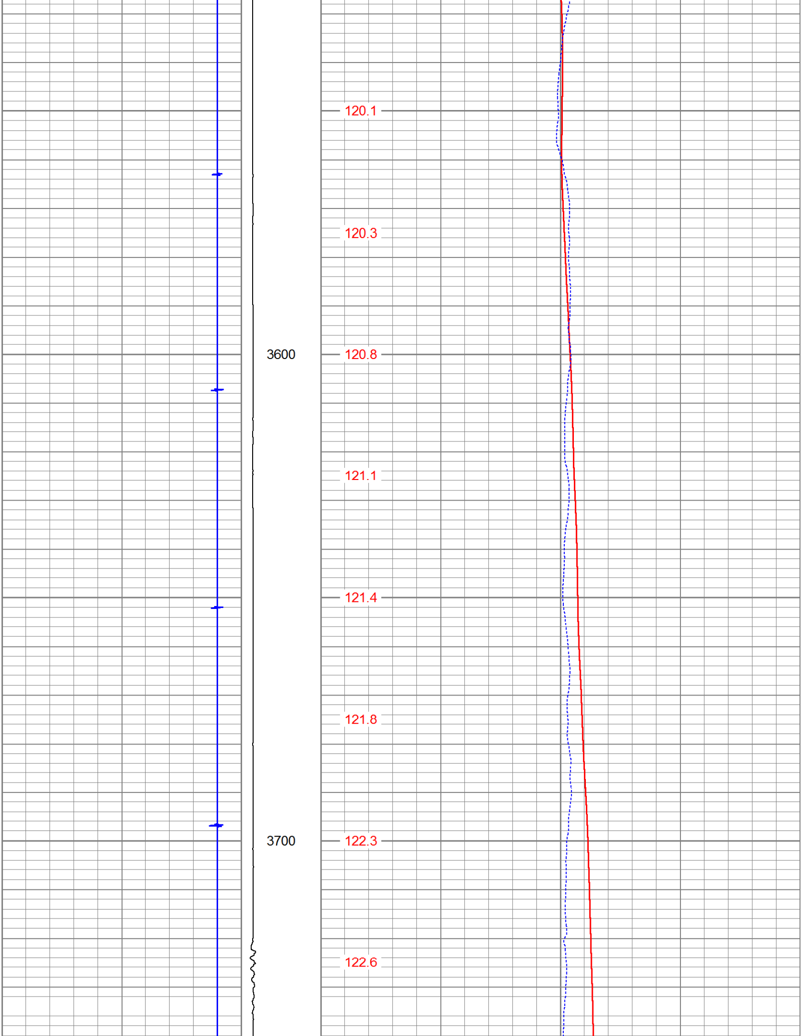
120.1
120.3
3600
120.8
121.1
121.4
121.8
3700
122.3
122.6

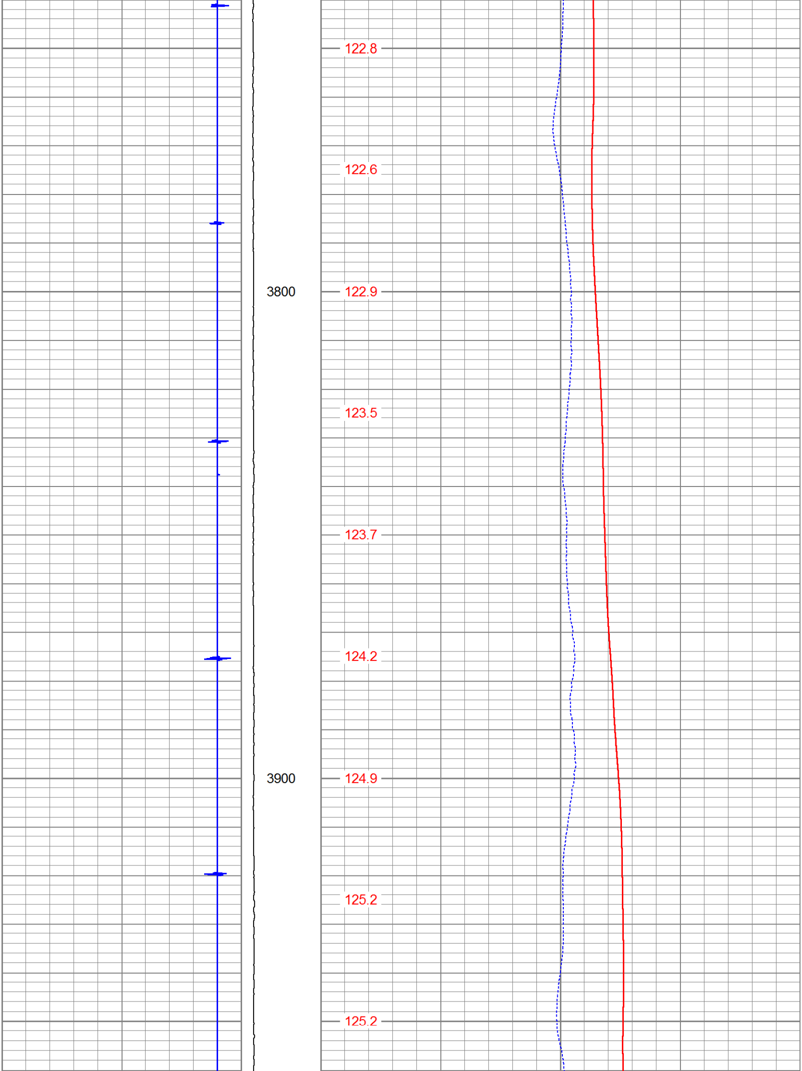
122.8
122.6
3800
122.9
123.5
123.7
124.2
3900
124.9
125.2
125.2

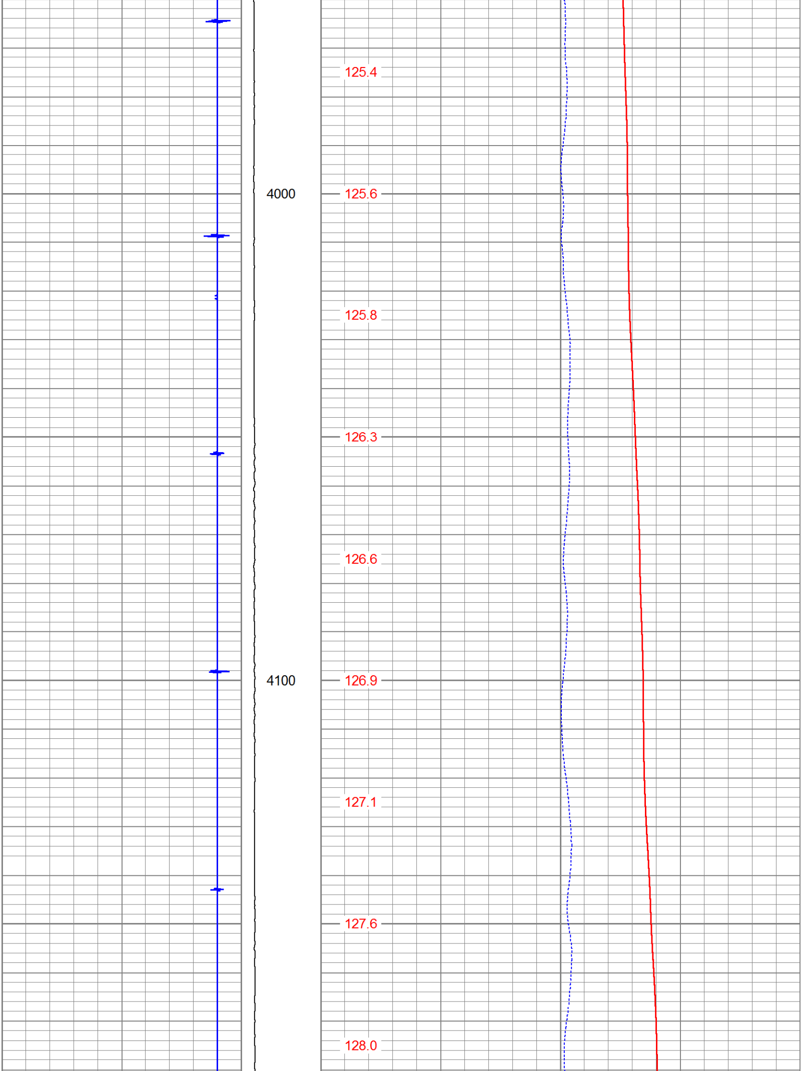
125.4
4000
125.6
125.8
126.3
126.6
4100
126.9
127.1
127.6
128.0

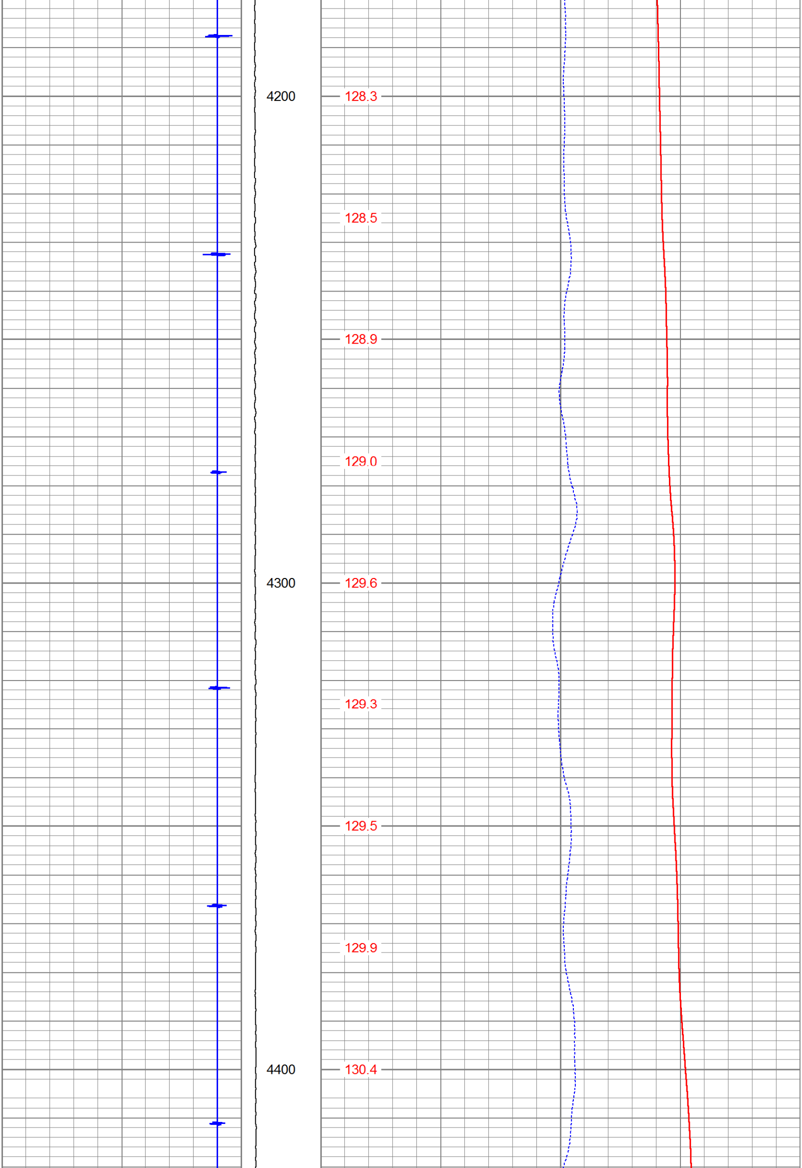
4200
128.3
128.5
128.9
129.0
4300
129.6
129.3
129.5
129.9
4400
130.4

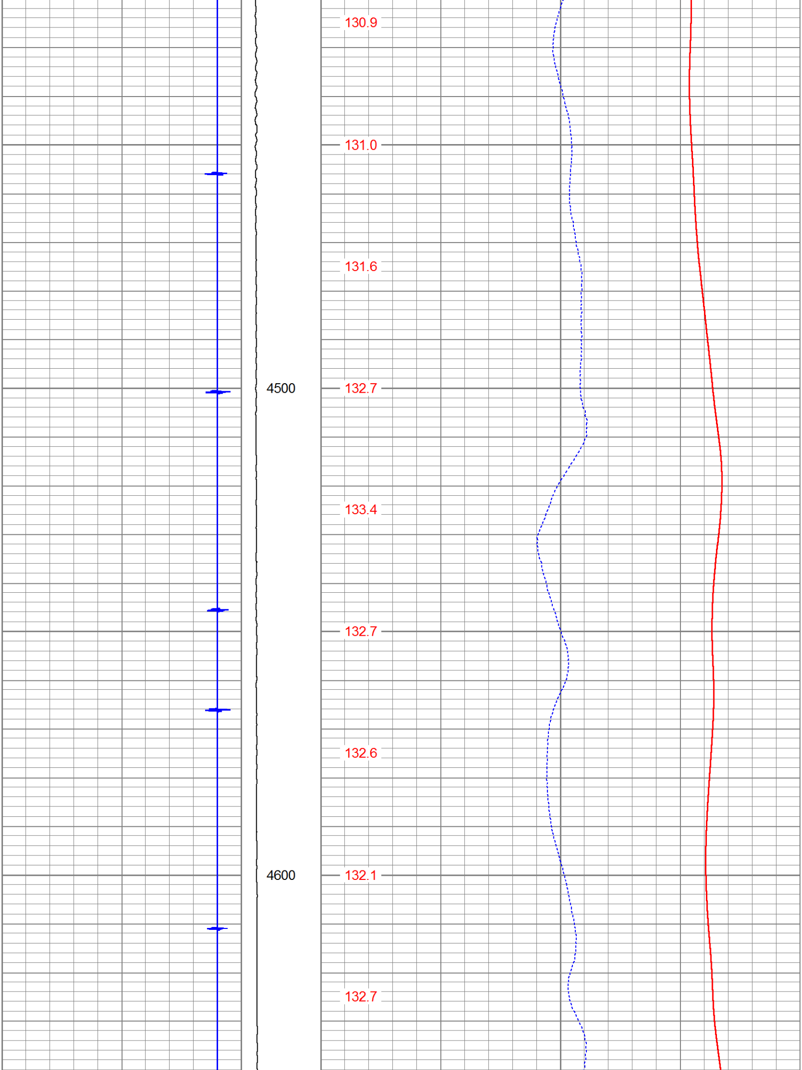
130.9
131.0
131.6
4500
132.7
133.4
132.7
132.6
4600
132.1
132.7

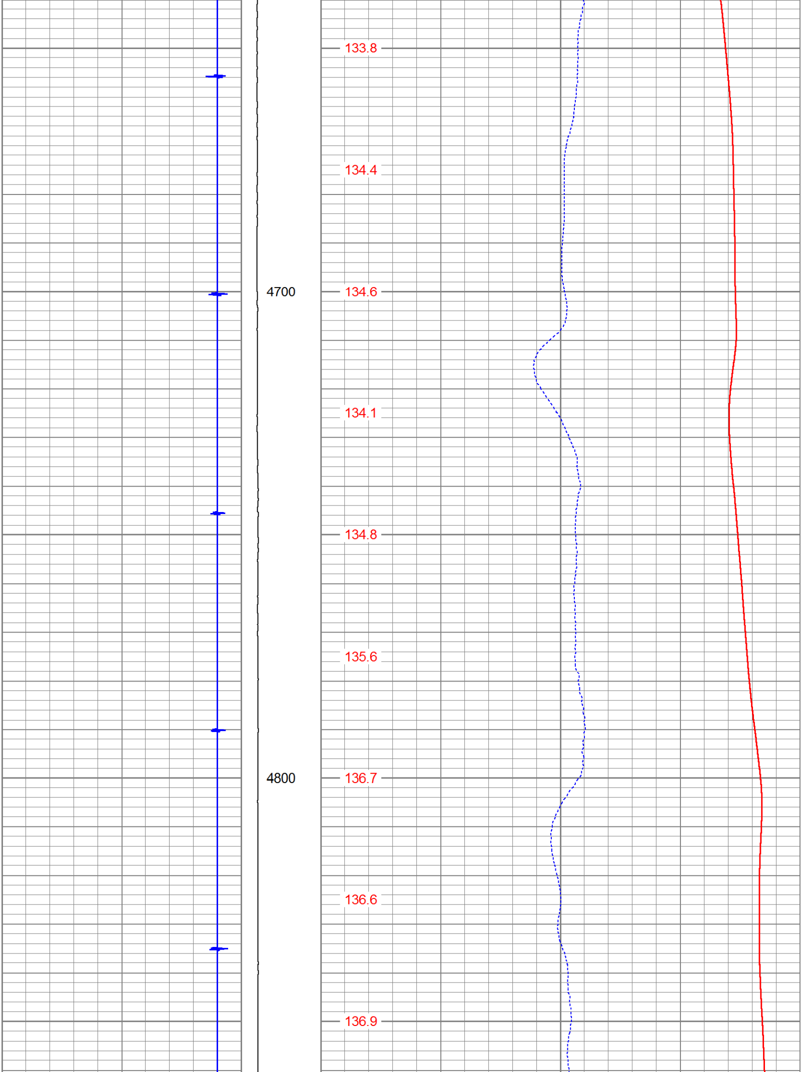
133.8
134.4
4700
134.6
134.1
134.8
135.6
4800
136.7
136.6
136.9

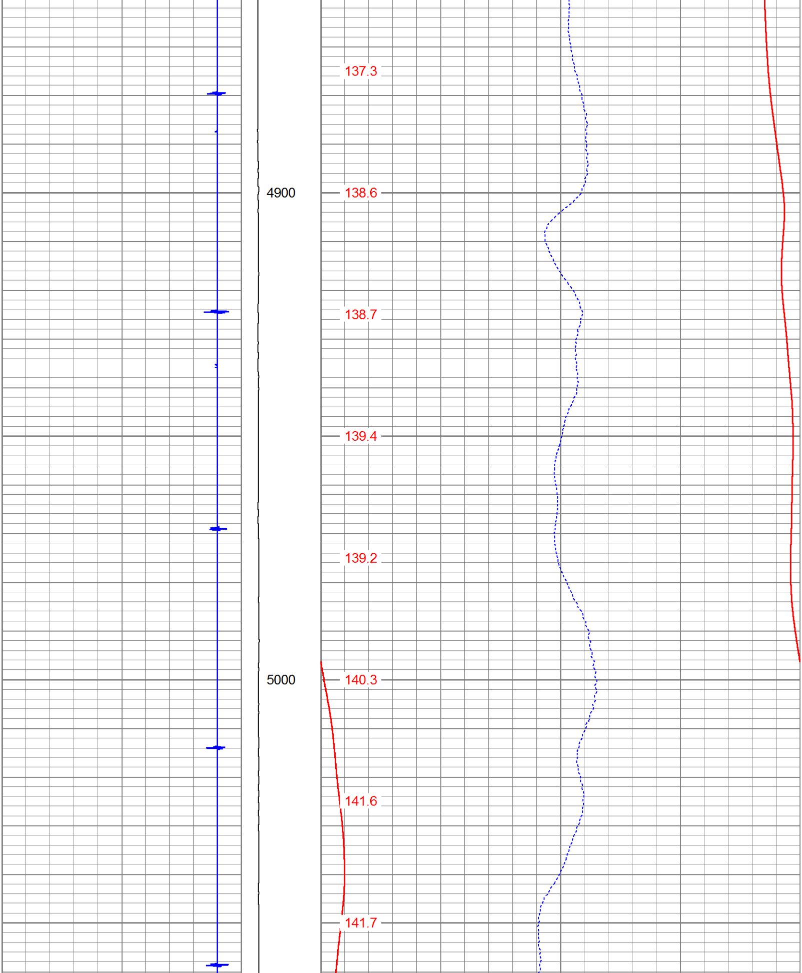
137.3
4900
138.6
138.7
139.4
139.2
5000
140.3
141.6
141.7

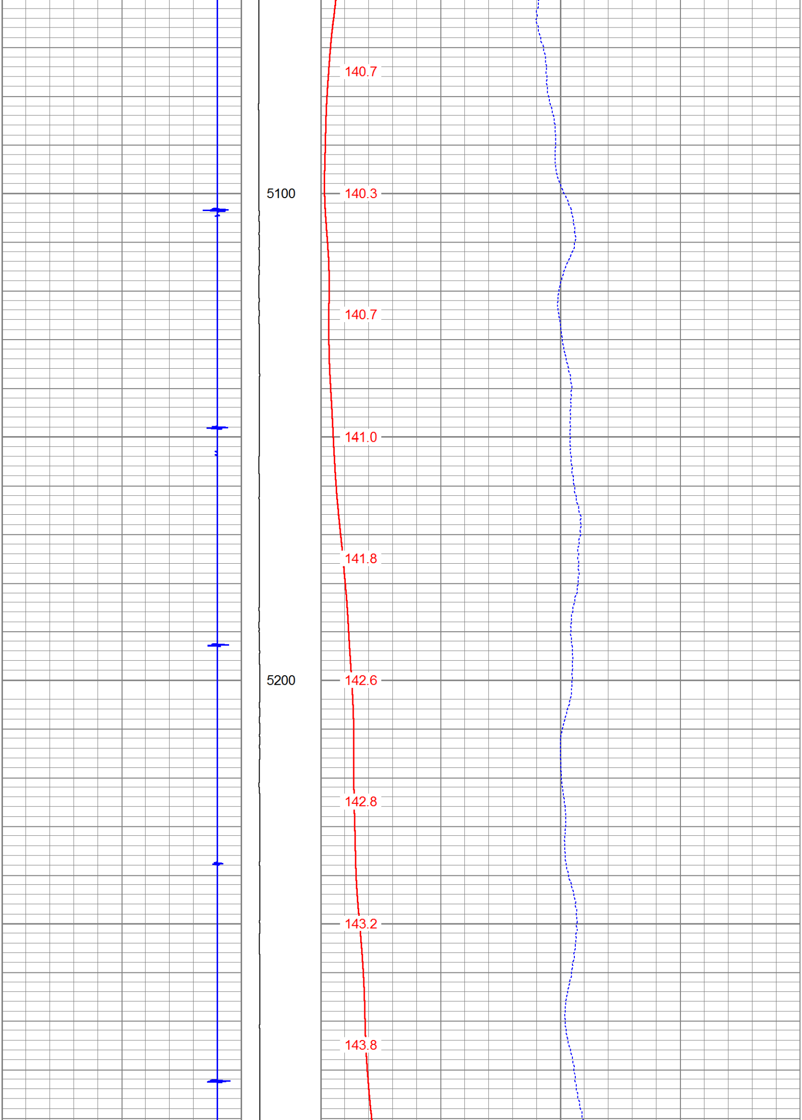
140.7
5100
140.3
140.7
141.0
141.8
5200
142.6
142.8
143.2
143.8

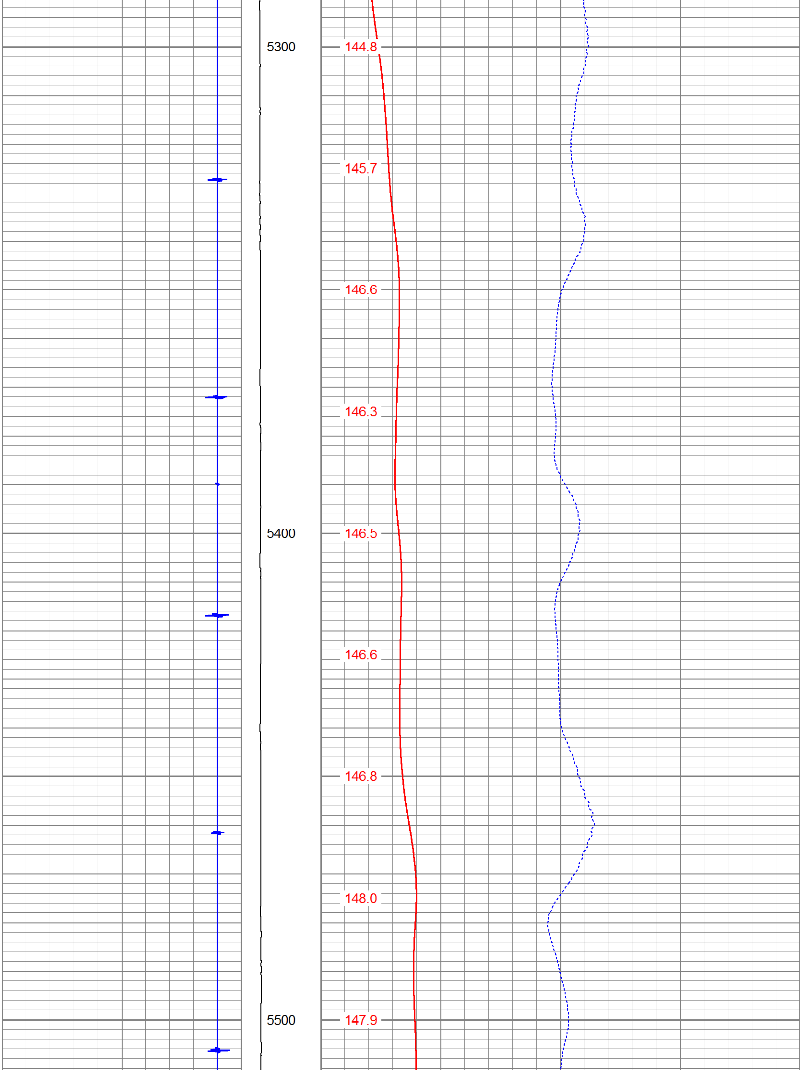
5300
144.8
145.7
146.6
146.3
5400
146.5
146.6
146.8
148.0
5500
147.9

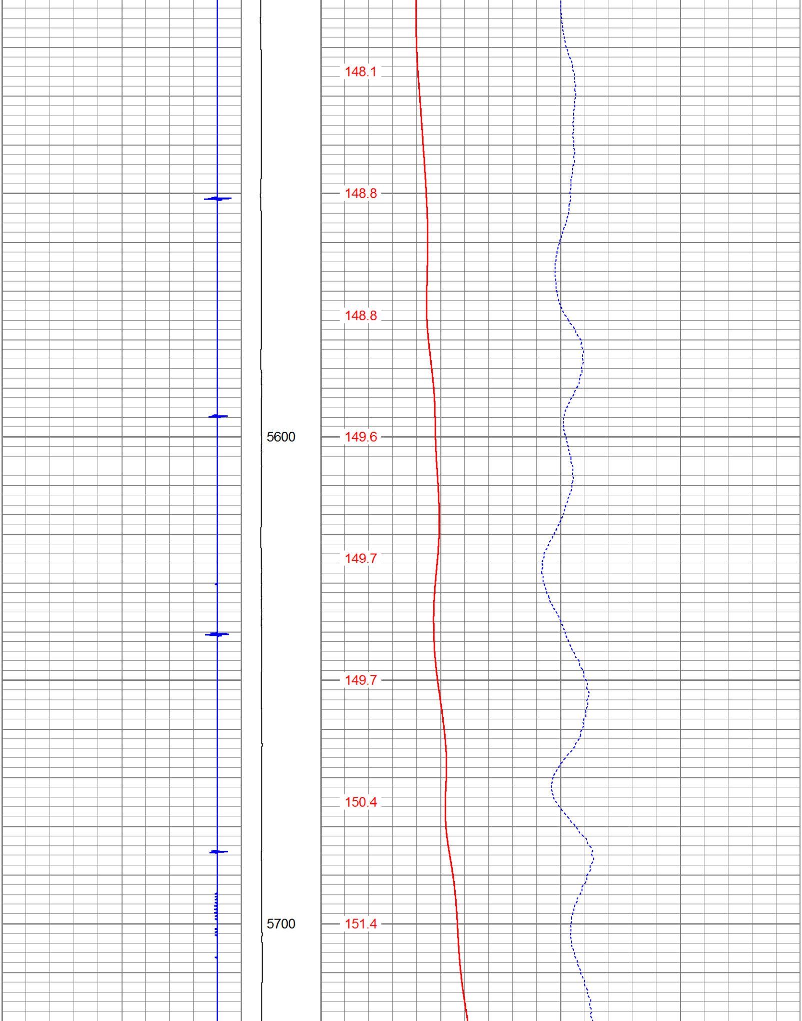
148.1
148.8
148.8
5600
149.6
149.7
149.7
150.4
5700
151.4

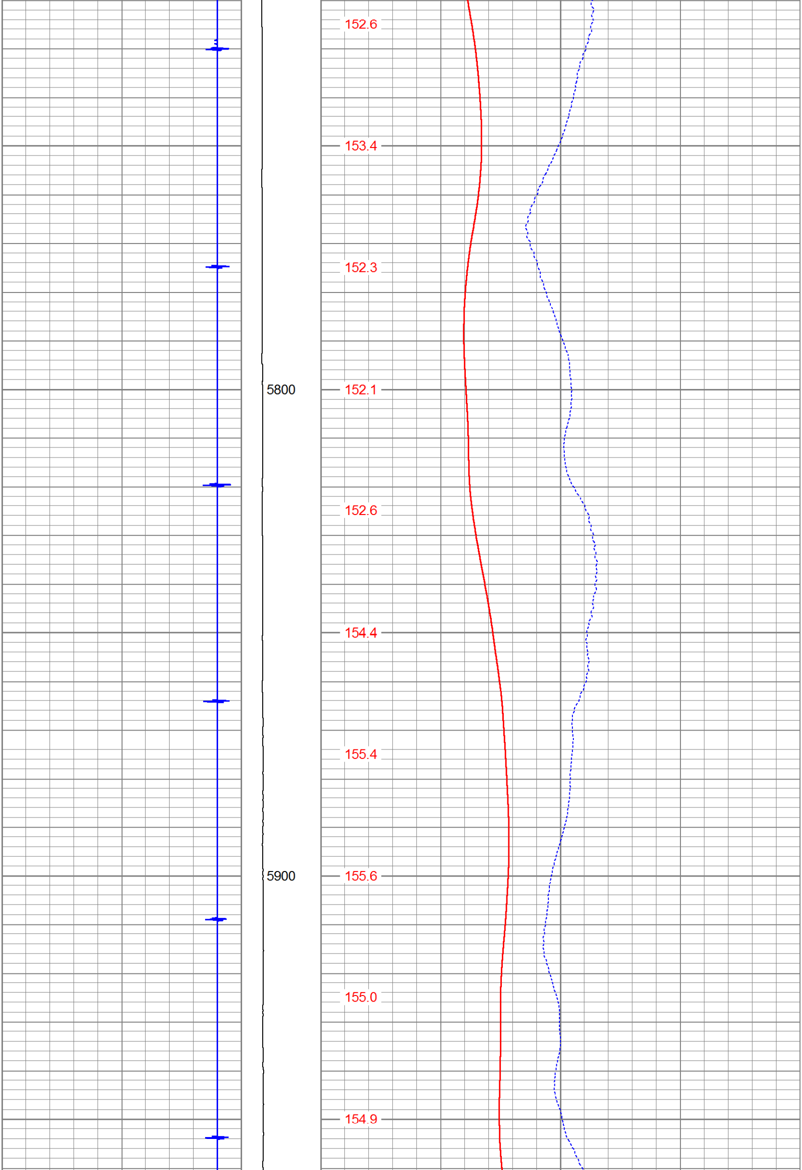
152.6
153.4
152.3
5800
152.1
152.6
154.4
155.4
5900
155.6
155.0
154.9

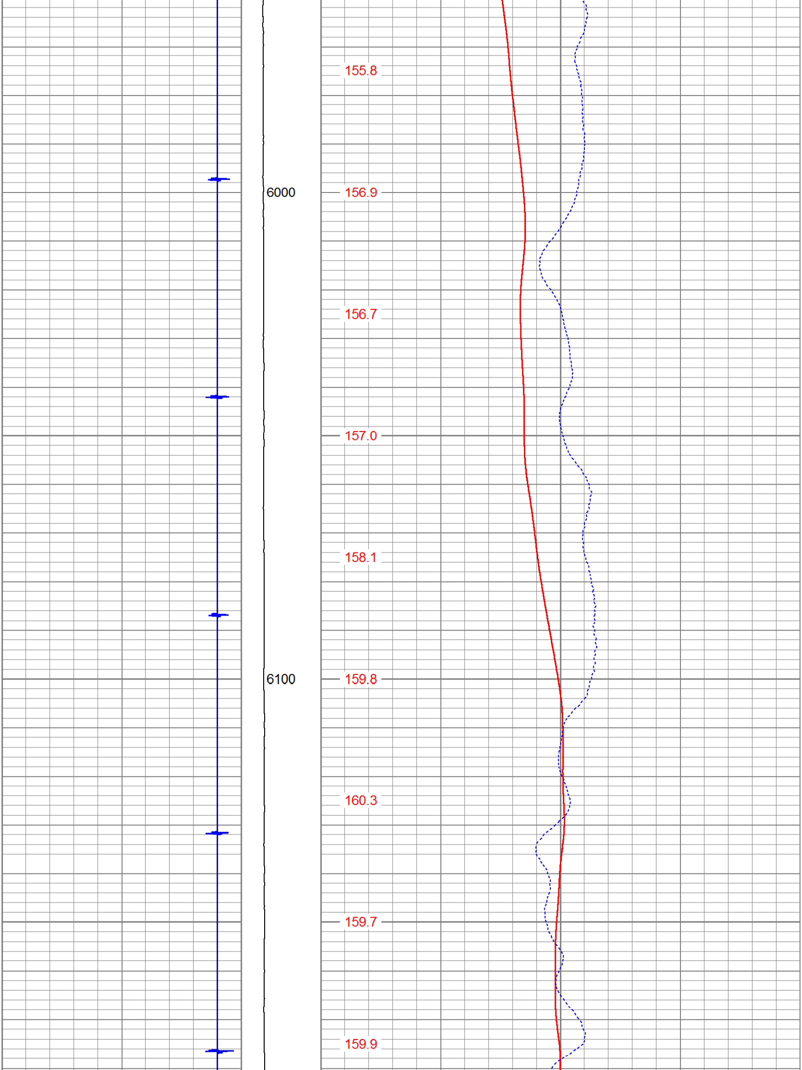
155.8
6000
156.9
156.7
157.0
158.1
6100
159.8
160.3
159.7
159.9

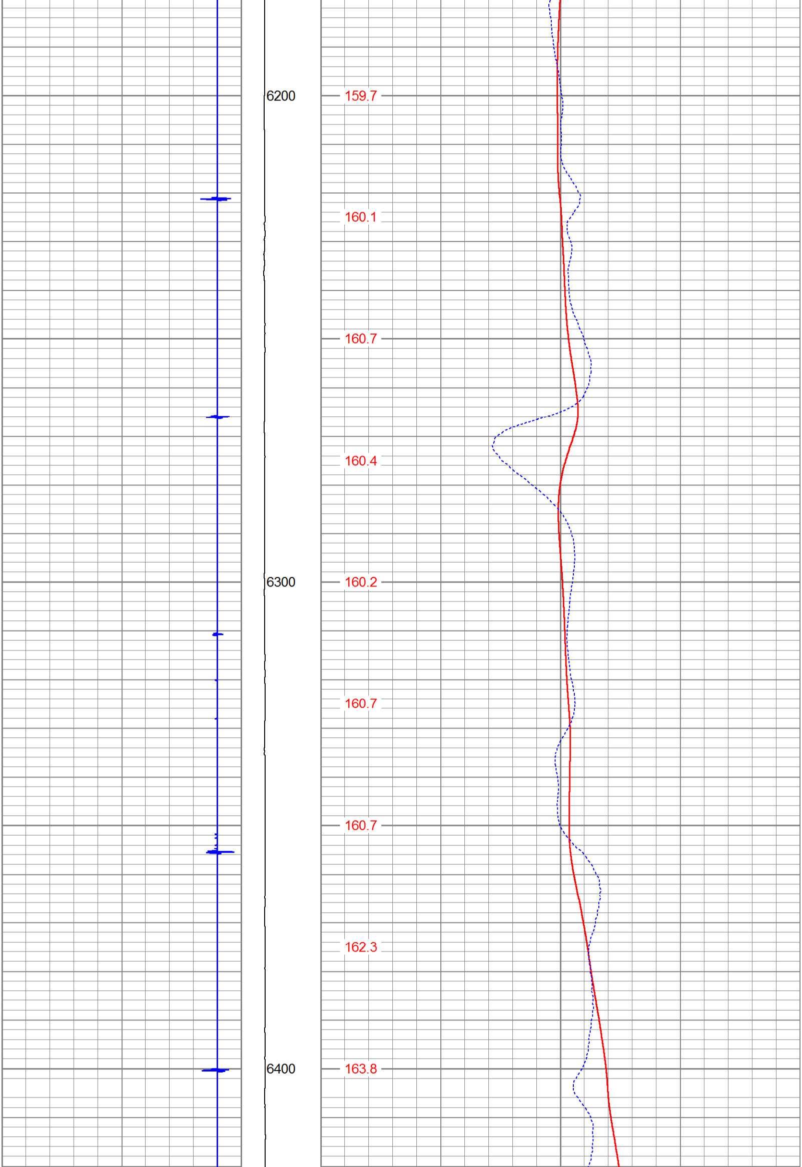
6200
159.7
160.1
160.7
160.4
6300
160.2
160.7
160.7
162.3
6400
163.8

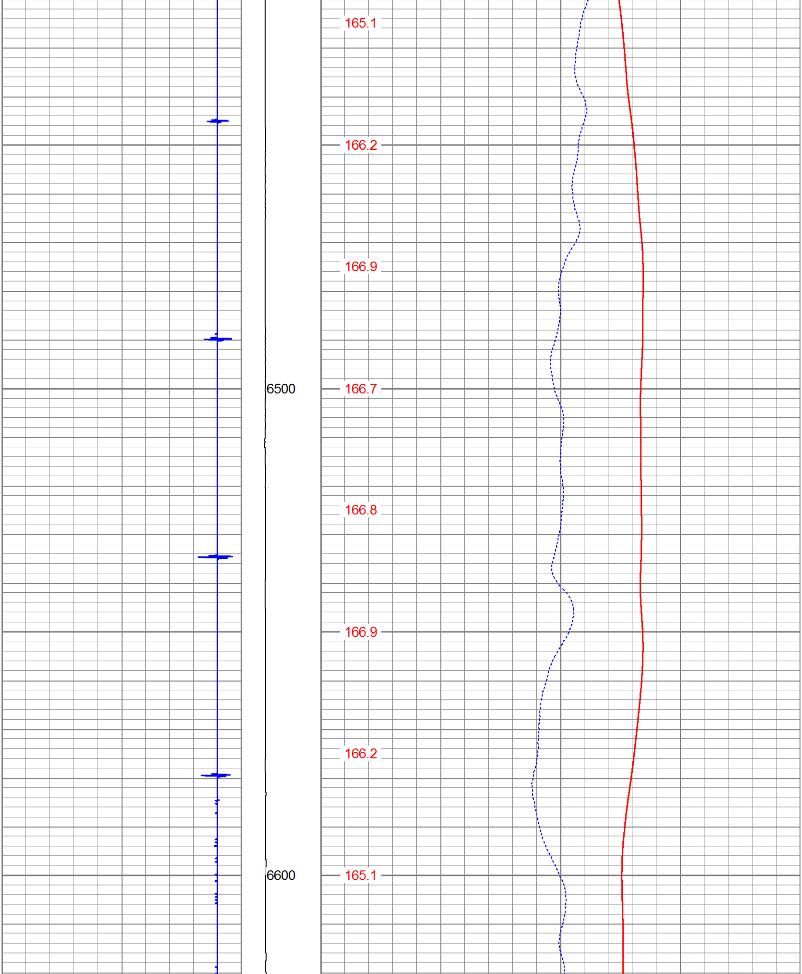
165.1
166.2
166.9
6500
166.7
166.8
166.9
166.2
6600
165.1

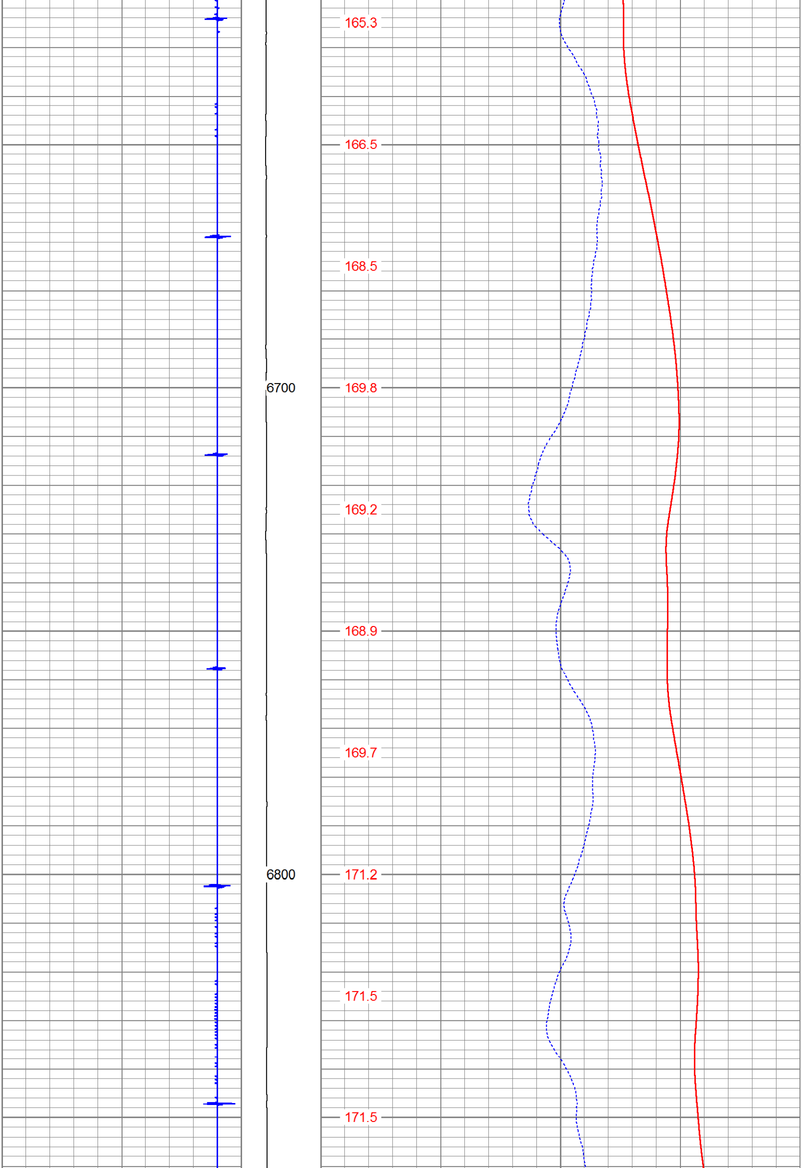
165.3
166.5
168.5
6700
169.8
169.2
168.9
169.7
6800
171.2
171.5
171.5

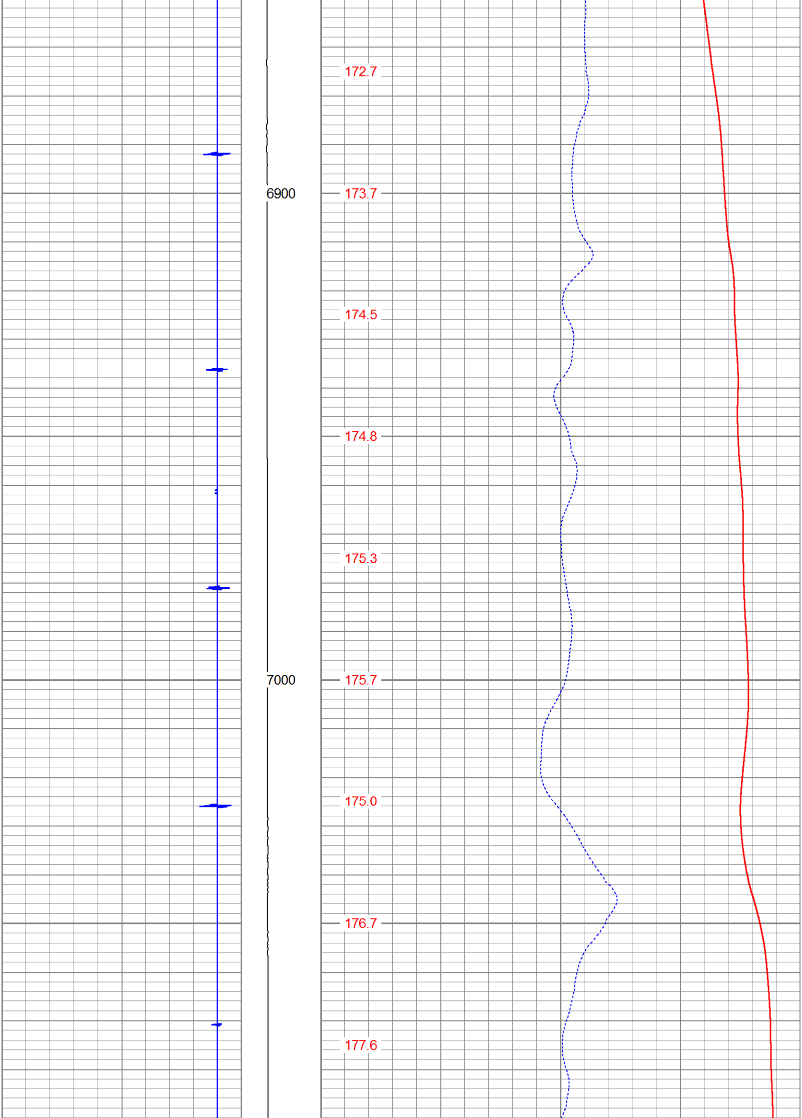
172.7
6900
173.7
174.5
174.8
175.3
7000
175.7
175.0
176.7
177.6

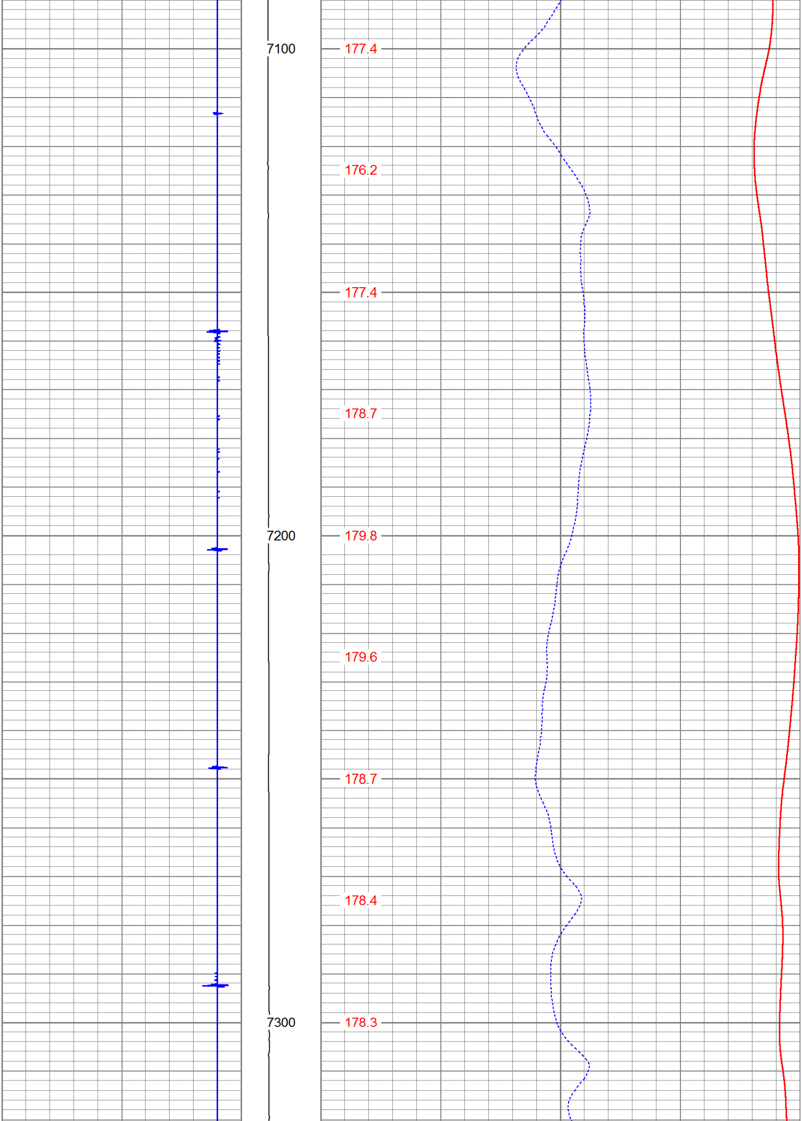
7100
177.4
176.2
177.4
178.7
7200
179.8
179.6
178.7
178.4
7300
178.3

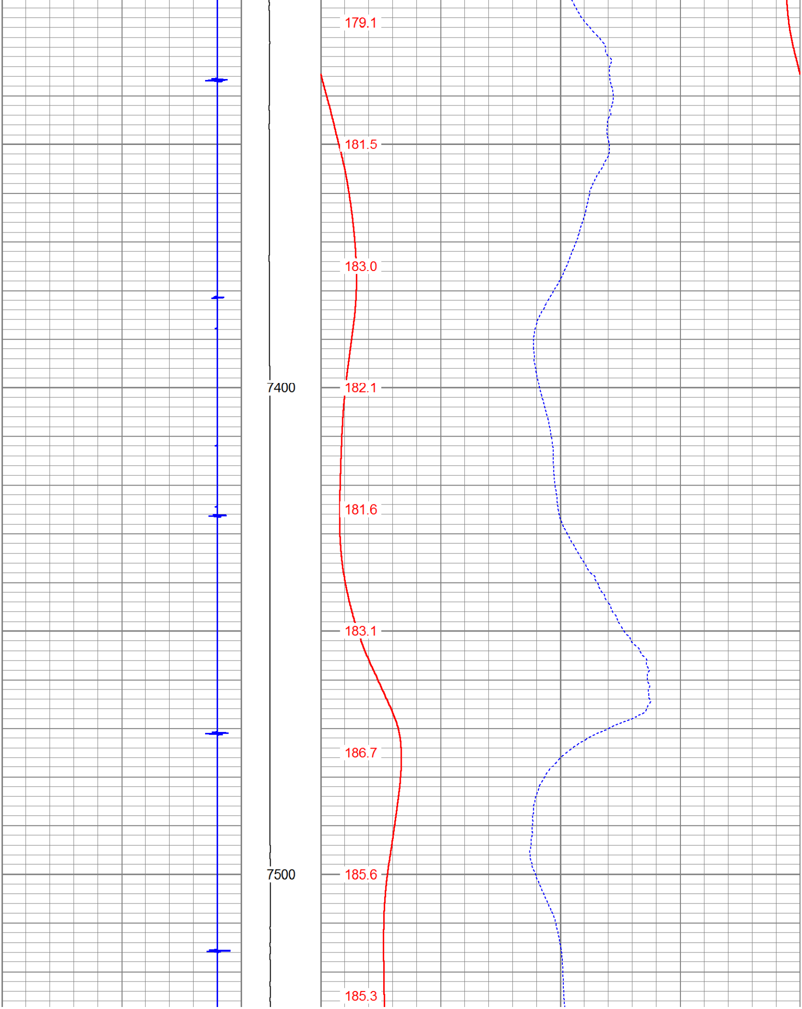
179.1
181.5
183.0
7400
182.1
181.6
183.1
186.7
7500
185.6
185.3

MAIN PASS

Sensor	Offset (ft)	Schematic	Description	Len (ft)	OD (in)	Wt (lb)
CCL	2.57		CCL-1.375_Titan (007) Titan 1 3/8" 500 Deg. F. Pos/Neg Logging CCL	1.79	1.38	7.50
TEMP	0.58		TEMP-1.375TEMP (2011-05) Temperature Tool	1.88	1.38	30.00

Dataset:	kp_314_18.db: field/well/run1/pass3
Total Length:	3.67 ft
Total Weight:	37.50 lb
O.D.	1.38 in

Company	WPX ENERGY
Well	KP-314-18
Field	KOKOPELLI
County	GARFIELD
State	COLORADO