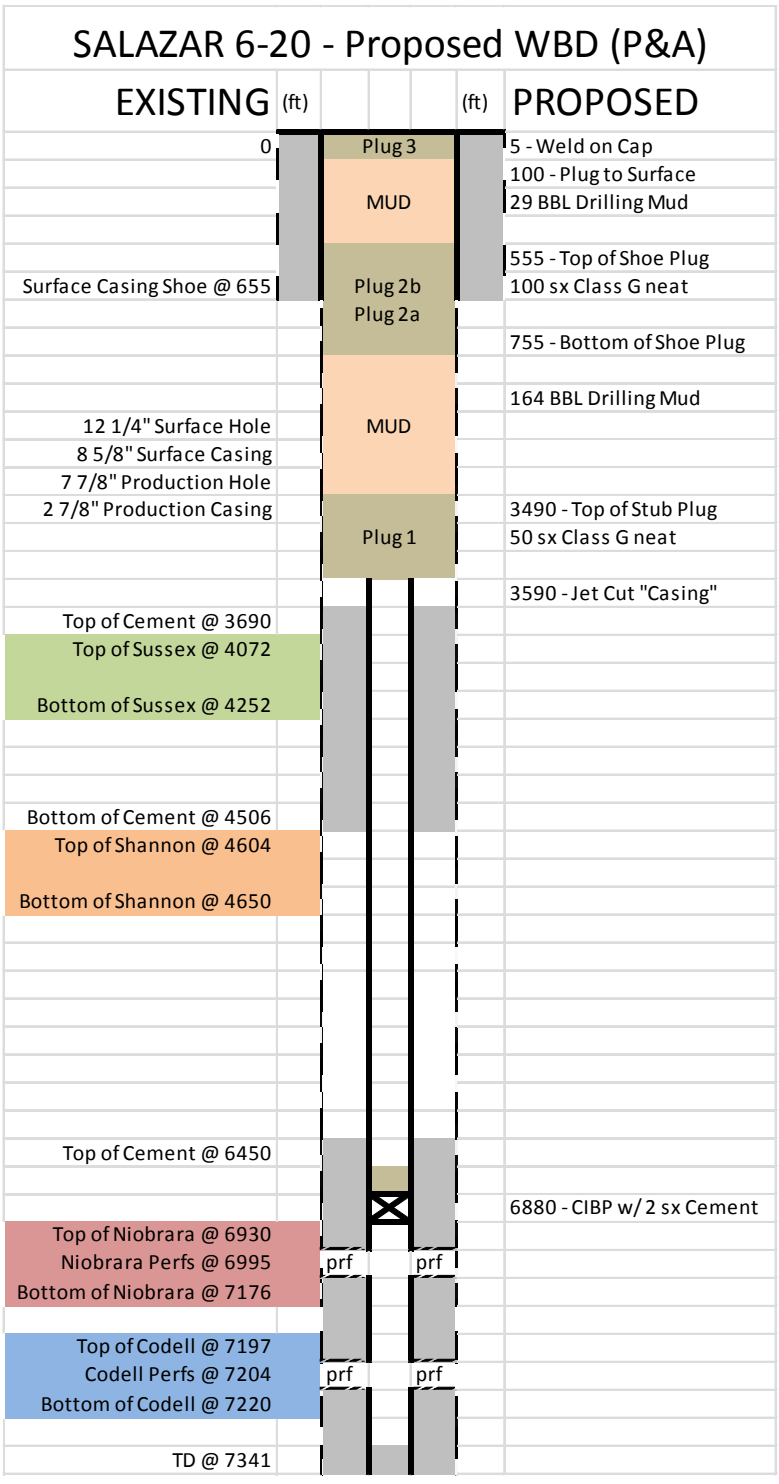# SALAZAR 6-20 - Proposed WBD (P&A)