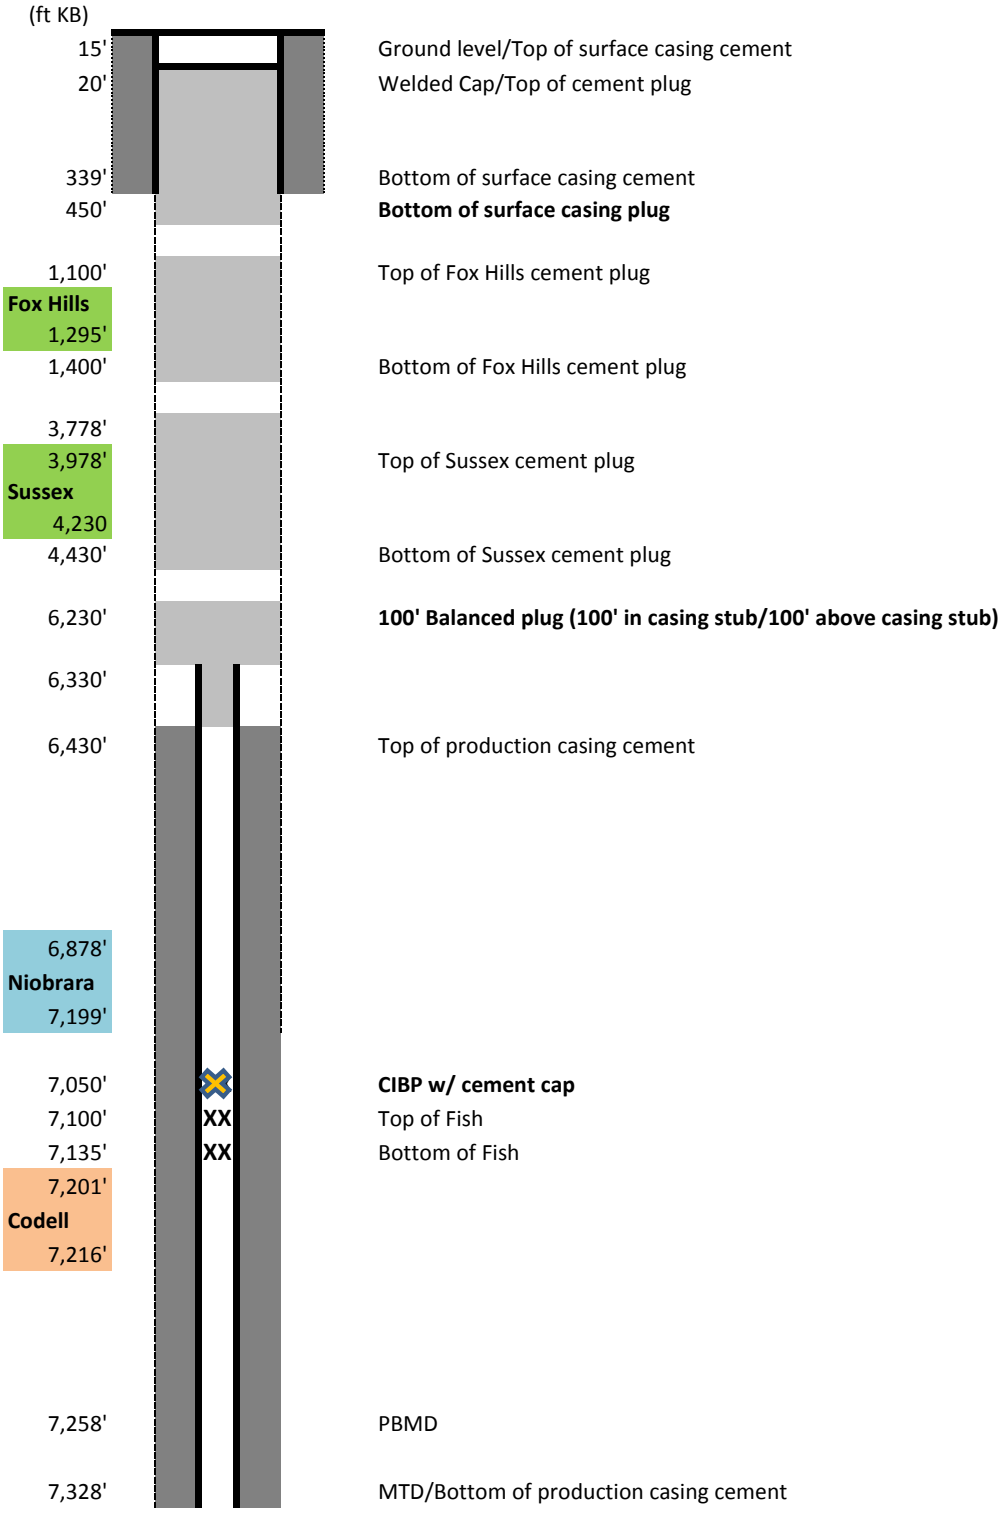Podtburg S #2 - Proposed WBD (P&A)