WELL LOCATION MAP

WEP
28-11-3-64 PAD

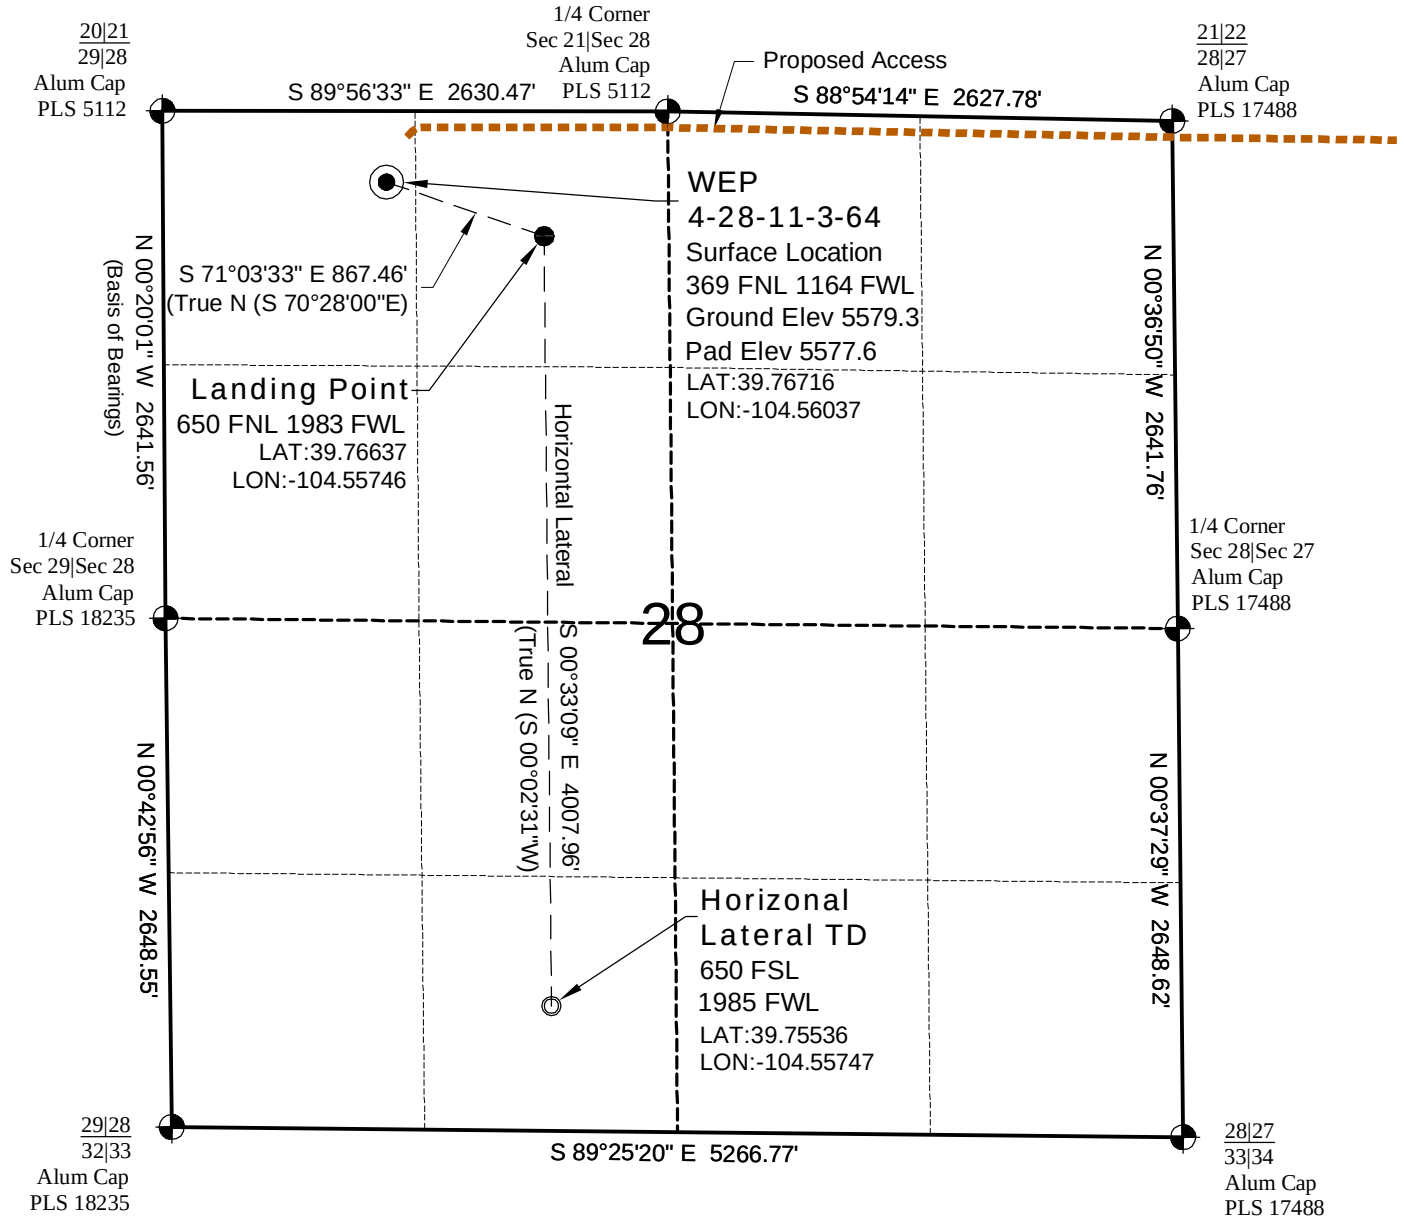

SURVEYOR'S STATEMENT

The undersigned hereby states that the well location shown hereon was staked on the ground based on existing monumentation and/or physical evidence found in the field and is correct to the best of my knowledge, information and belief.

COLORADO REGISTERED
E.J. GRABOWSKI
10/1/12
22097
PROFESSIONAL LAND SURVEYOR

North

0 1000 2000
Graphic Scale in Feet
1" = 1000'

NOTES

1.) Horizontal (NAD 83) and vertical (NAVD 88) datum is based on the Leica Geosystems SmartNet of Colorado.
2.) All directions, distances, and dimensions shown hereon are based on coordinates from the "Colorado coordinate system of 1983 central zone" (article 52 of title 38, C.R.S.).
3.) All section line dimensions shown hereon are based on field measurements of existing monuments and/or physical evidence found in the field unless otherwise indicated. Refer to land survey plats deposited in Weld County.
4.) Physical features shown hereon are for graphical representation only.
5.) See Form 2A for visible improvements within 400' of wellhead.
6.) Distances to nearest section lines are measured perpendicularly.
7.) This is not a land survey nor land survey plat.
8.) Date of Survey 5/11/12; Date of Drawing 10/1/12. REV 1
PDOP Reading: 1.6 Instrument Operator: Marc Woodard

GEO SURV
LAND SURVEYING AND MAPPING
LAFAYETTE - WINTER PARK
Ph 303 666 0379 Fx 303 665 6320

CARRIZO OIL & GAS, INC
WEP 4-28-11-3-64

SL NW1/4 NW1/4 SEC.28 T3S R64W
HL TD SE1/4 SW1/4 SEC.28 T3S R64W
6th PM ADAMS COUNTY COLORADO

DWG: G:\GEOSURV\Central\Carrizo 12016\Wellplats\WEP 28-3-64 .100\WEP 4-28-11-3-64 Plat R1.dwg USER: SFC DATE: Oct 01, 2012 2:14pm