Proposed Schematic

Current Schematic

ConocoPhillips

Well Name: UTE #7

API / UWI	Surface Legal Location	Field Name	License No.	State/Province	Well Configuration Type
0506706042	NMPM,015-032N-011W	IGNACIO BLANCO (FRUITLAND PC)		COLORADO	Edit

Ground Elevation (ft)	Original KB/RT Elevation (ft)	KB-Ground Distance (ft)	KB-Casing Flange Distance (ft)	KB-Tubing Hanger Distance (ft)
6,280.00	6,291.00	11.00		

Well Config: - Original Hole, 1/1/2020

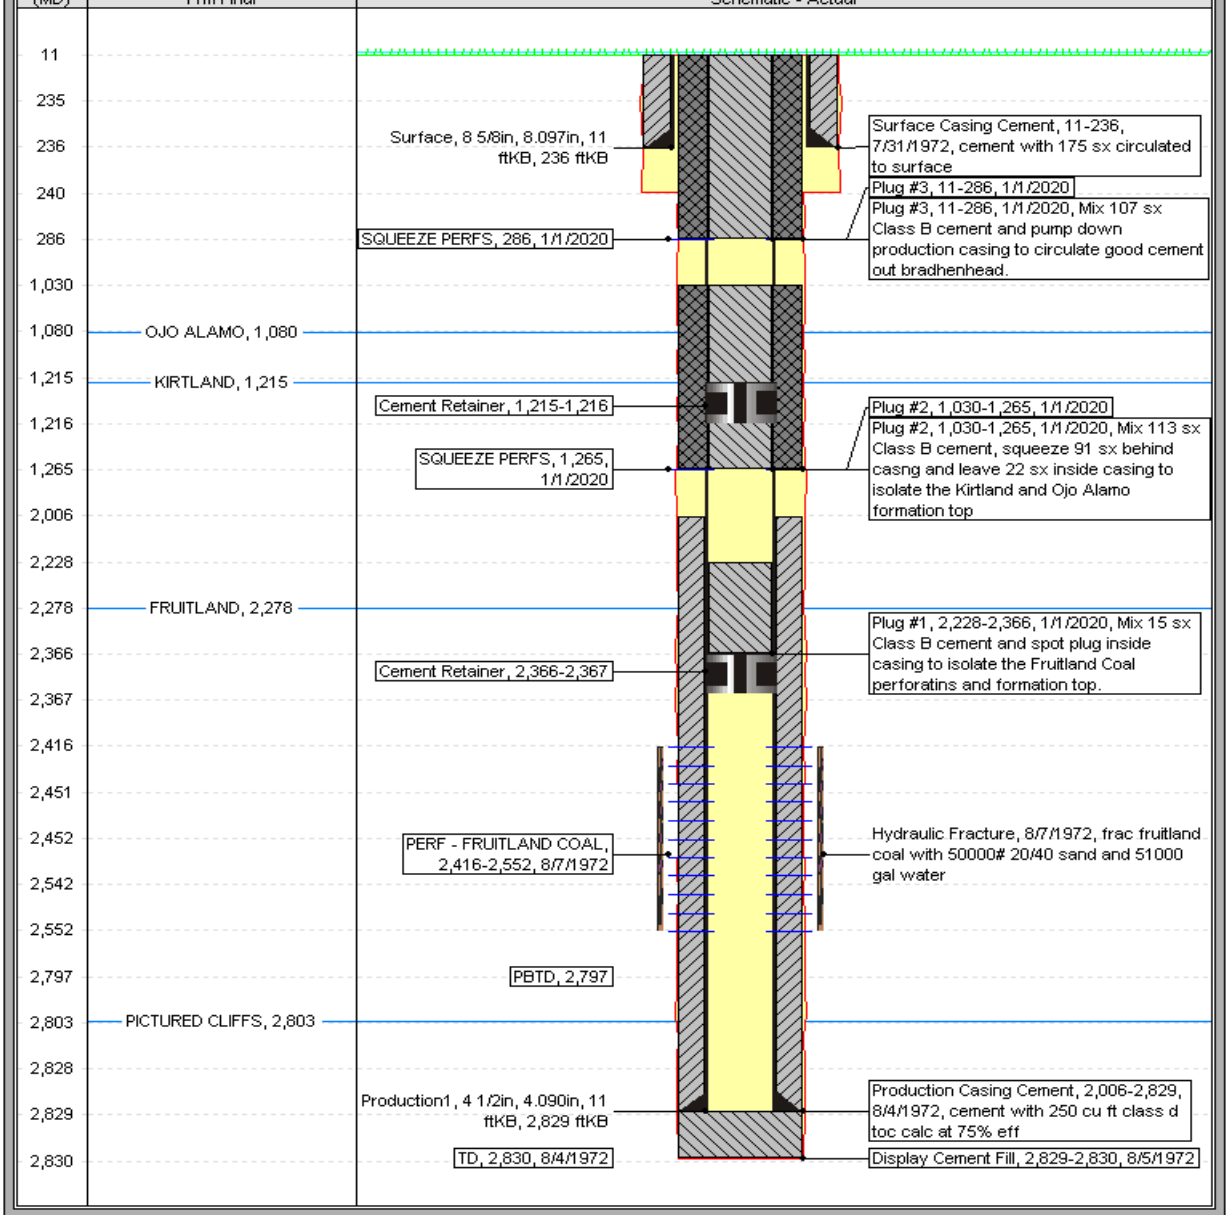

Report Printed: 9/13/2012