Location Drawing

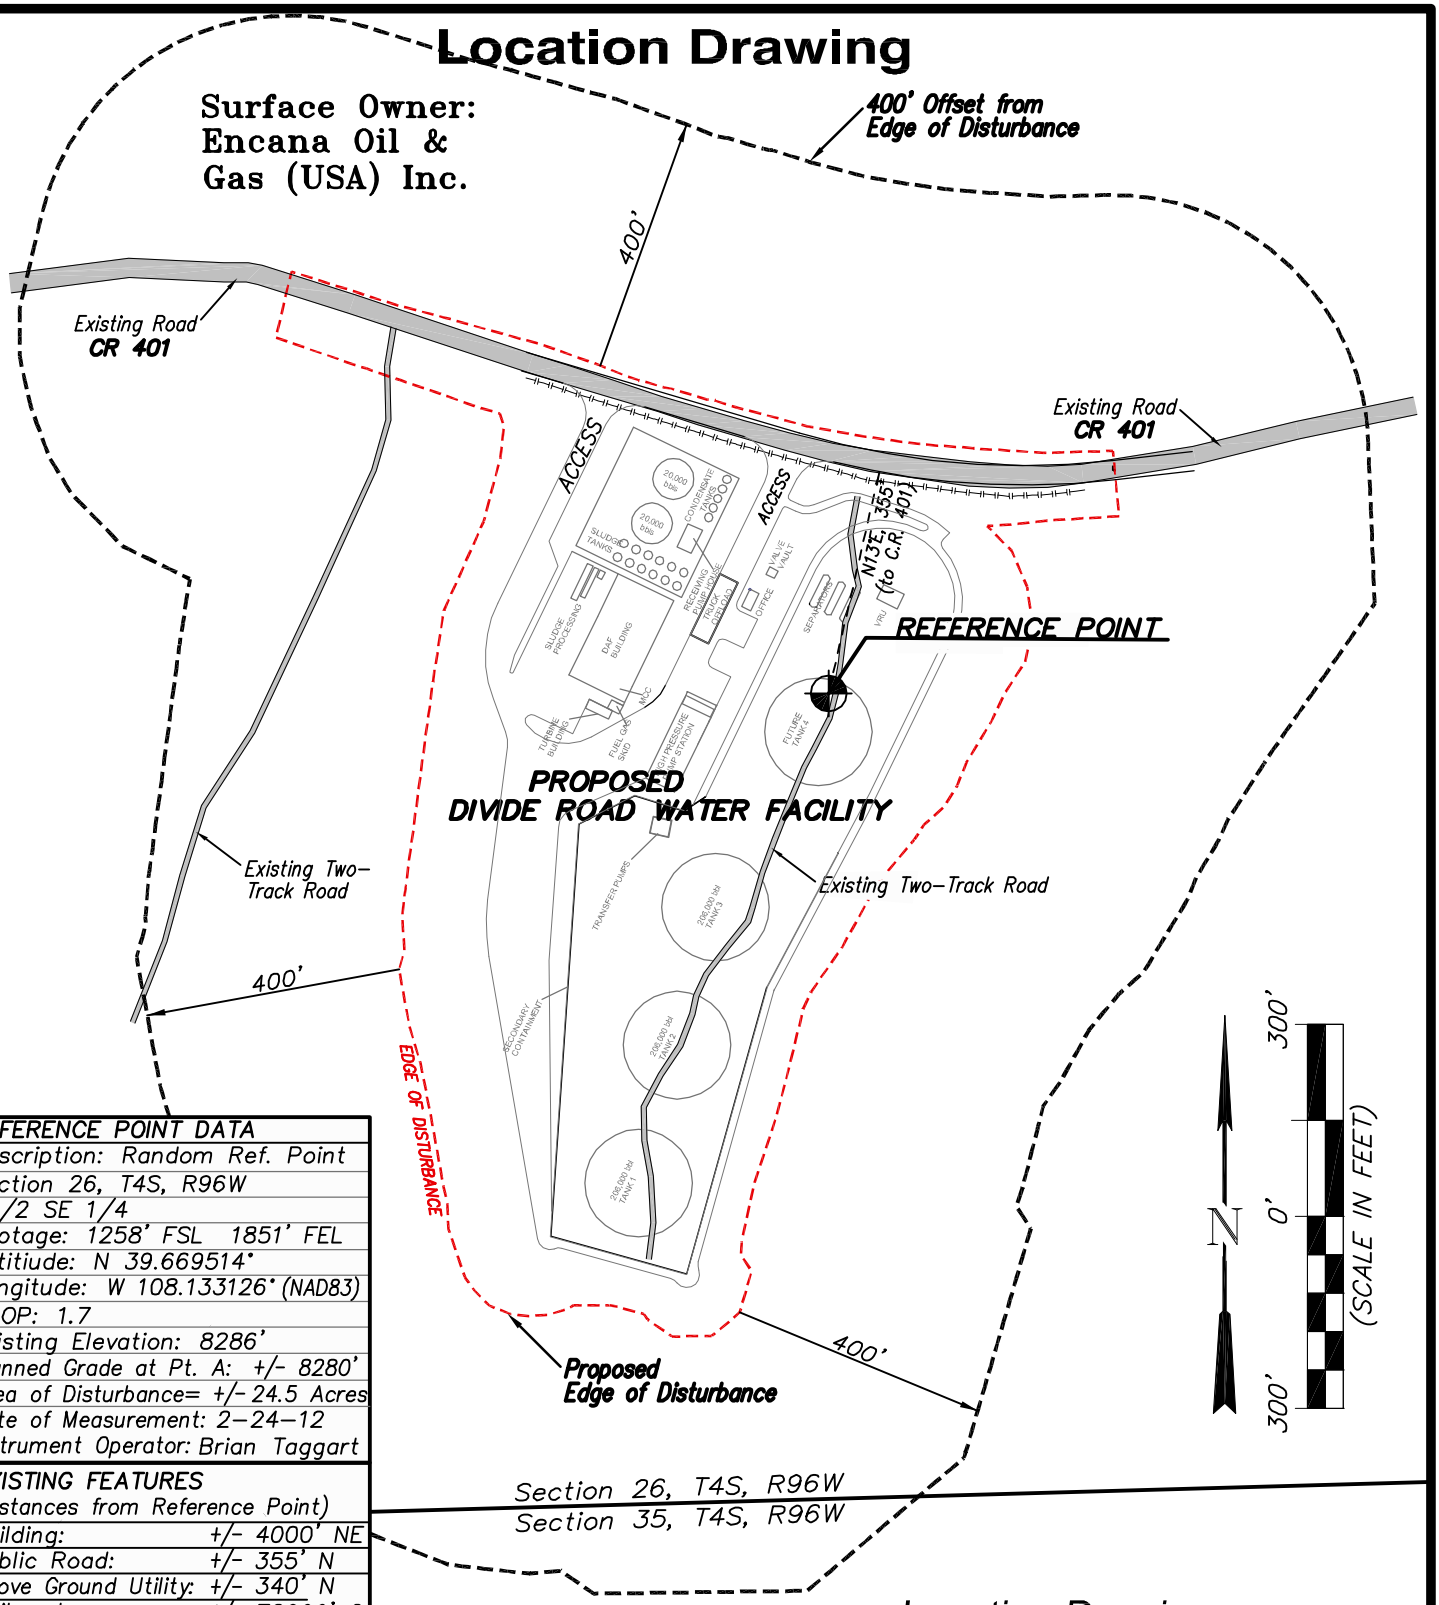

REFERENCE POINT DATA
Description: Random Ref. Point
Section 26, T4S, R96W
W1/2 SE 1/4
Footage: 1258' FSL 1851' FEL
Latitiude: N 39.669514°
Longitude: W 108.133126° (NAD83)
PDOP: 1.7
Existing Elevation: 8286'
Planned Grade at Pt. A: +/- 8280'
Area of Disturbance= +/- 24.5 Acres
Date of Measurement: 2-24-12
Instrument Operator: Brian Taggart

EXISTING FEATURES (Distances from Reference Point)	
Building:	+/- 4000' NE
Public Road:	+/- 355' N
Above Ground Utility:	+/- 340' N
Railroad:	+/- 78000' S
Property Line:	+/- 6500' S

CURRENT LAND USE
■ Rangeland

FUTURE LAND USE
■ Rangeland

PLANT COMMUNITY
■ Native Grassland

-Location Drawing-

Hunter Ridge Energy Services LLC

Divide Road Water Facility

Improvements extending
400' from disturbance

W1/2 SE1/4 of Section 26
T4S, R96W, 6th P.M.
GARFIELD COUNTY, COLORADO

Project No. 11-04-116 Date: February 4, 2013

WASATCH SURVEYING
906 Main Street
Evanston, Wyoming 82930
Phone No. (307) 789-4545