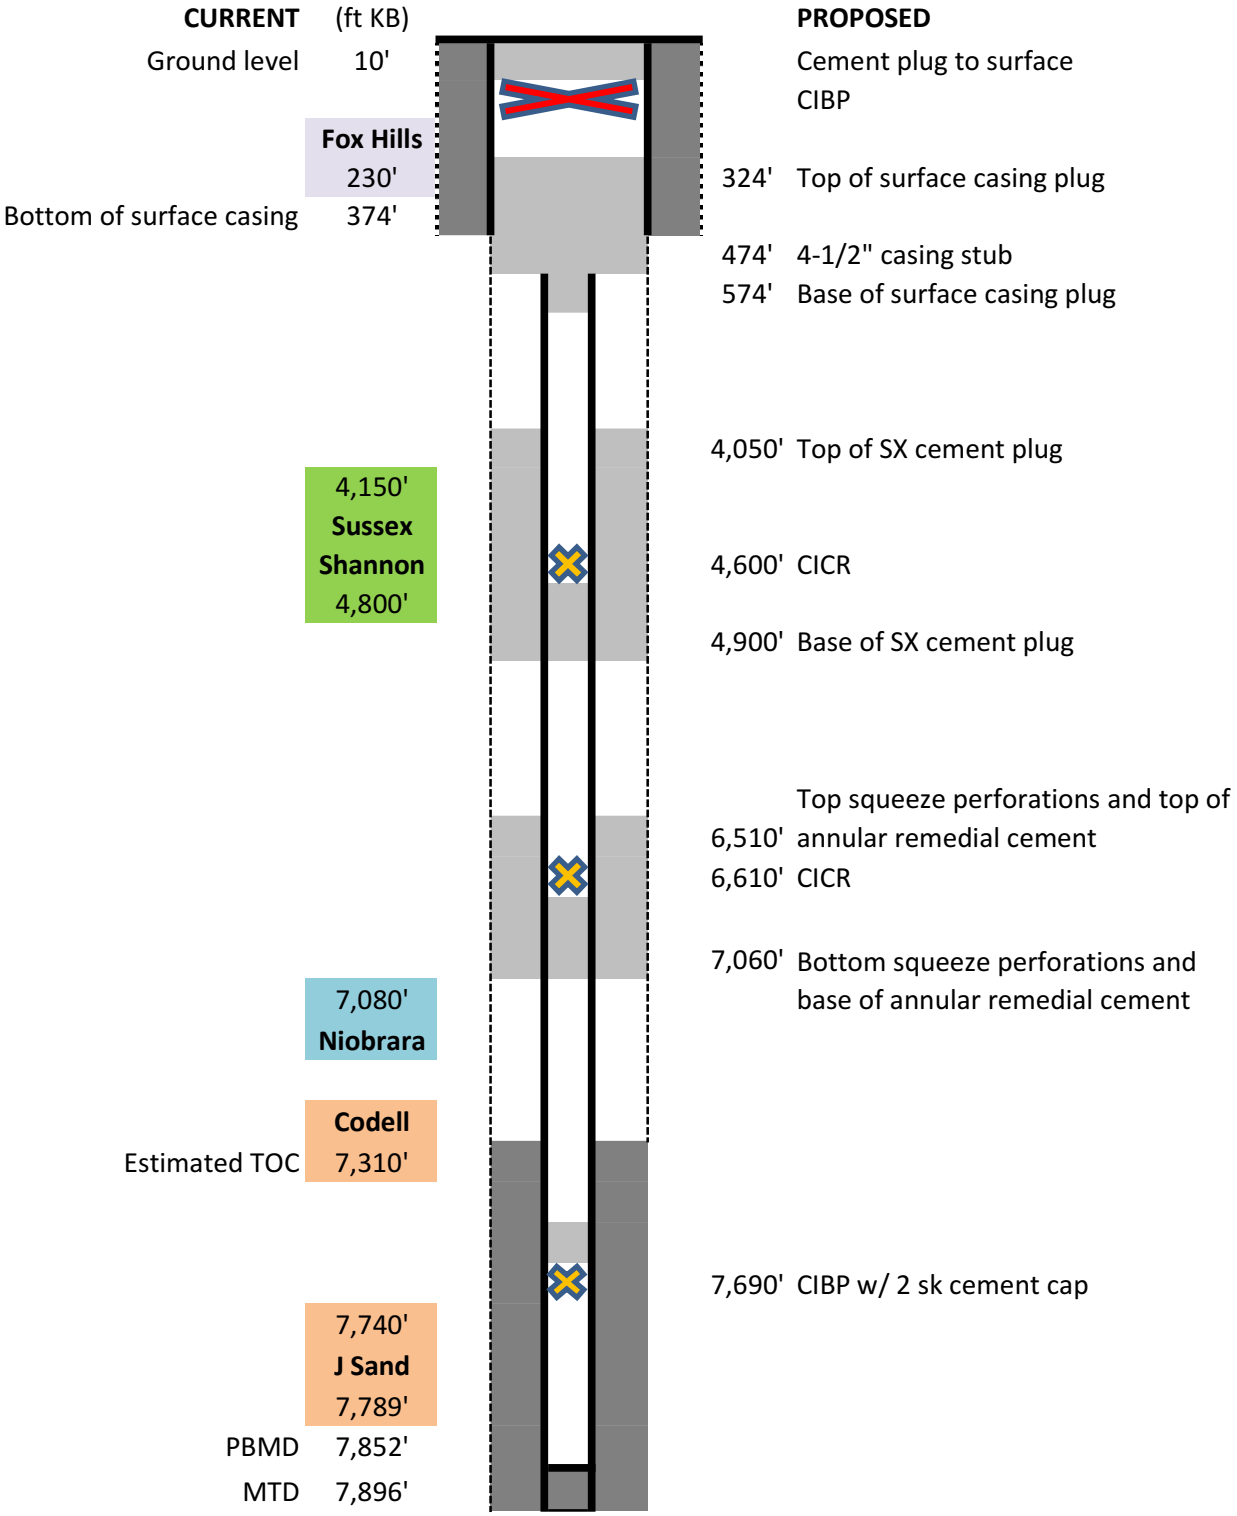John Gunzner GU #1 - Proposed WBD (P&A)