LOCATION DRAWING
TANK BATTERY
BANGERT 19-41,19-51,19-3Ae,19-42
SECTION 19, TOWNSHIP 2 NORTH, RANGE 66 WEST
WELD COUNTY, COLORADO

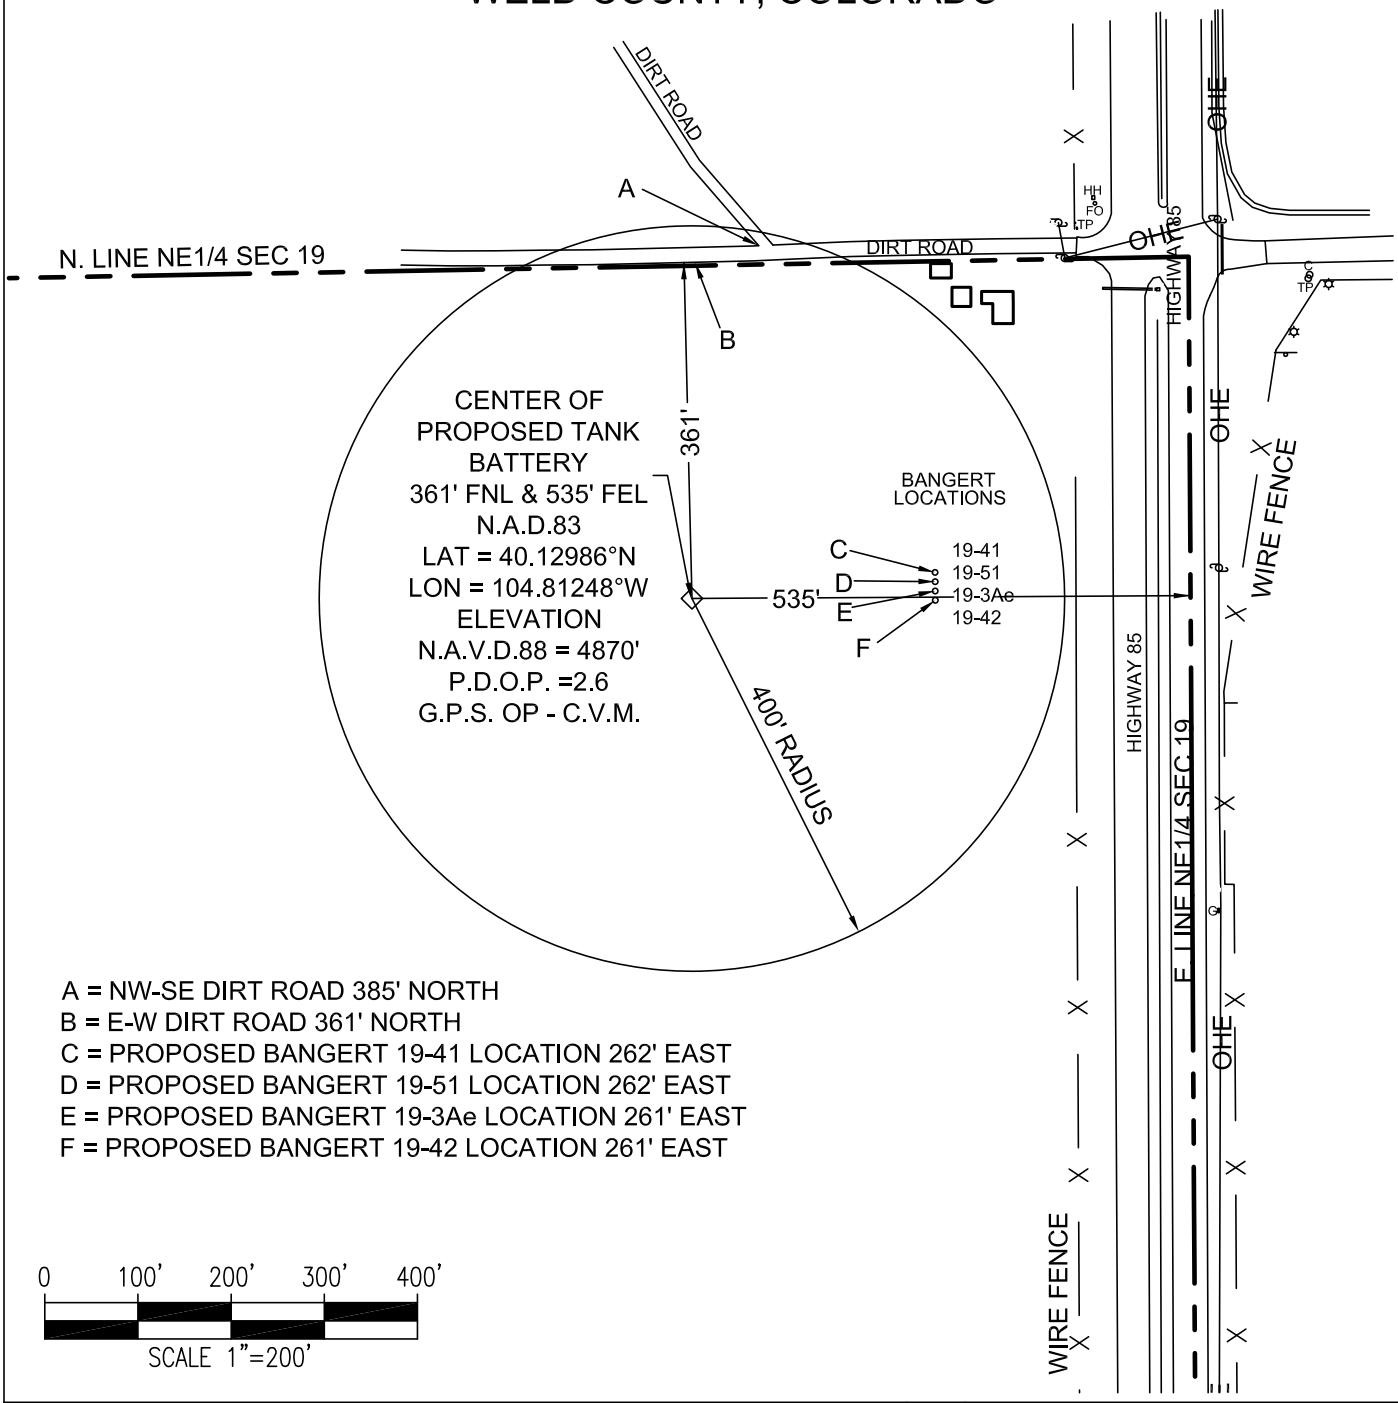

A = NW-SE DIRT ROAD 385' NORTH
B = E-W DIRT ROAD 361' NORTH
C = PROPOSED BANGERT 19-41 LOCATION 262' EAST
D = PROPOSED BANGERT 19-51 LOCATION 262' EAST
E = PROPOSED BANGERT 19-3Ae LOCATION 261' EAST
F = PROPOSED BANGERT 19-42 LOCATION 261' EAST

0 100' 200' 300' 400'
SCALE 1"=200'

PREPARED FOR:

SUNDANCE ENERGY

NE 1/4 SECTION 19,
TOWNSHIP 2 NORTH
RANGE 66 WEST, WELD COUNTY

TANK BATTERY
BANGERT
19-41,19-51,19-3Ae,19-42

501-13-036 REV1

POWER™
Surveying Company, Inc.
Established 1948
120 W. 84TH AVENUE
THORNTON, COLORADO 80260
PH. 303-702-1617
FAX. 303-702-1488
WWW.POWERSURVEYING.COM