SingleTree Resources
Wellbore Schematic
"Proposed"

Casement #2
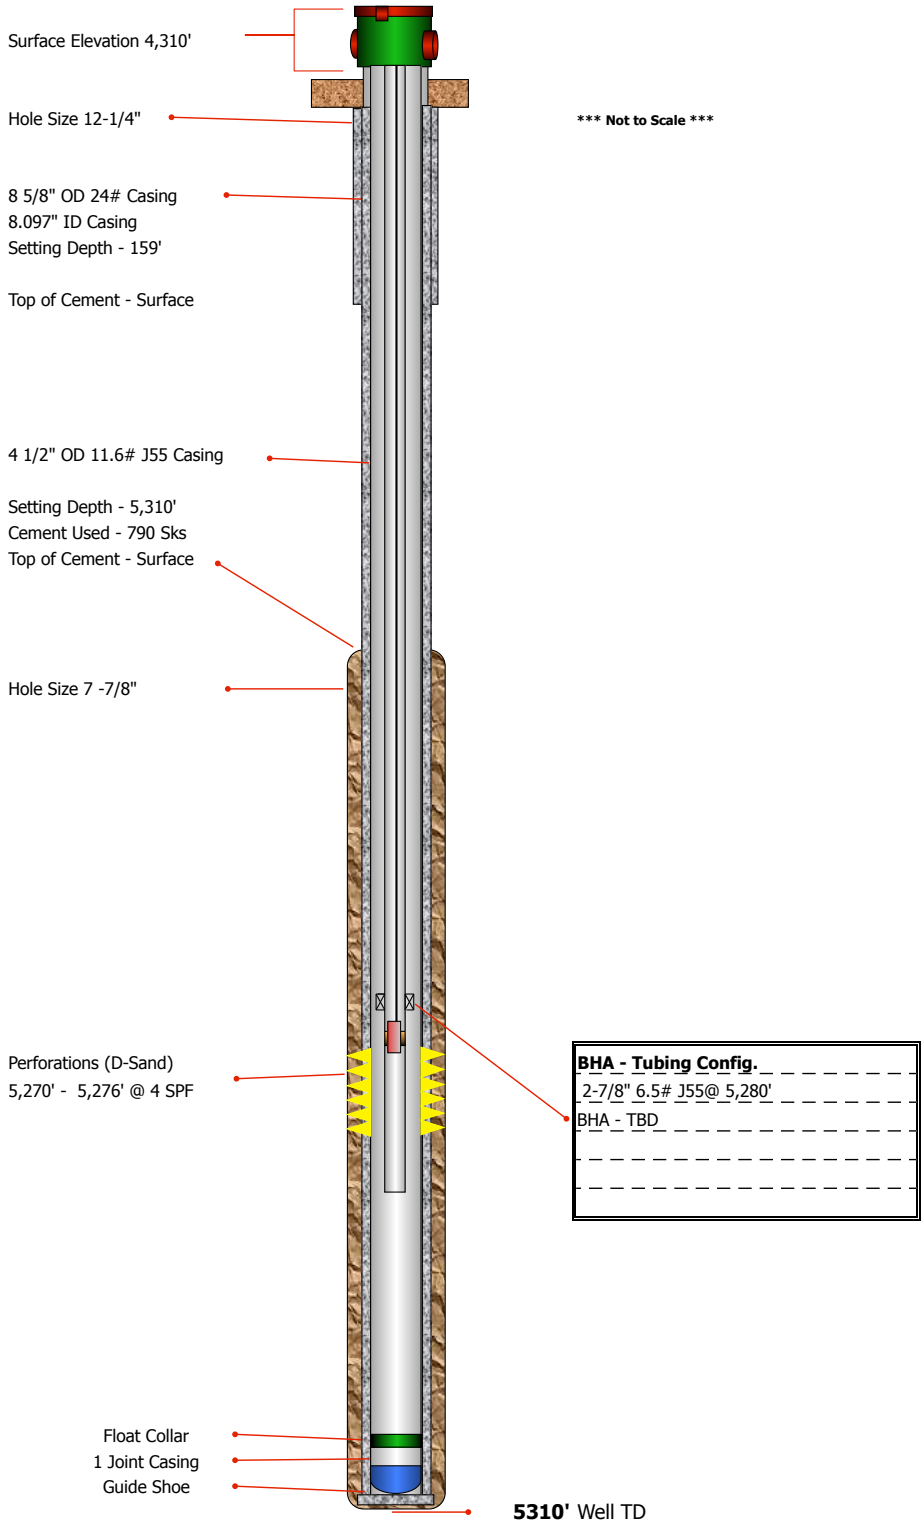
Scarp Field, Logan County Colorado