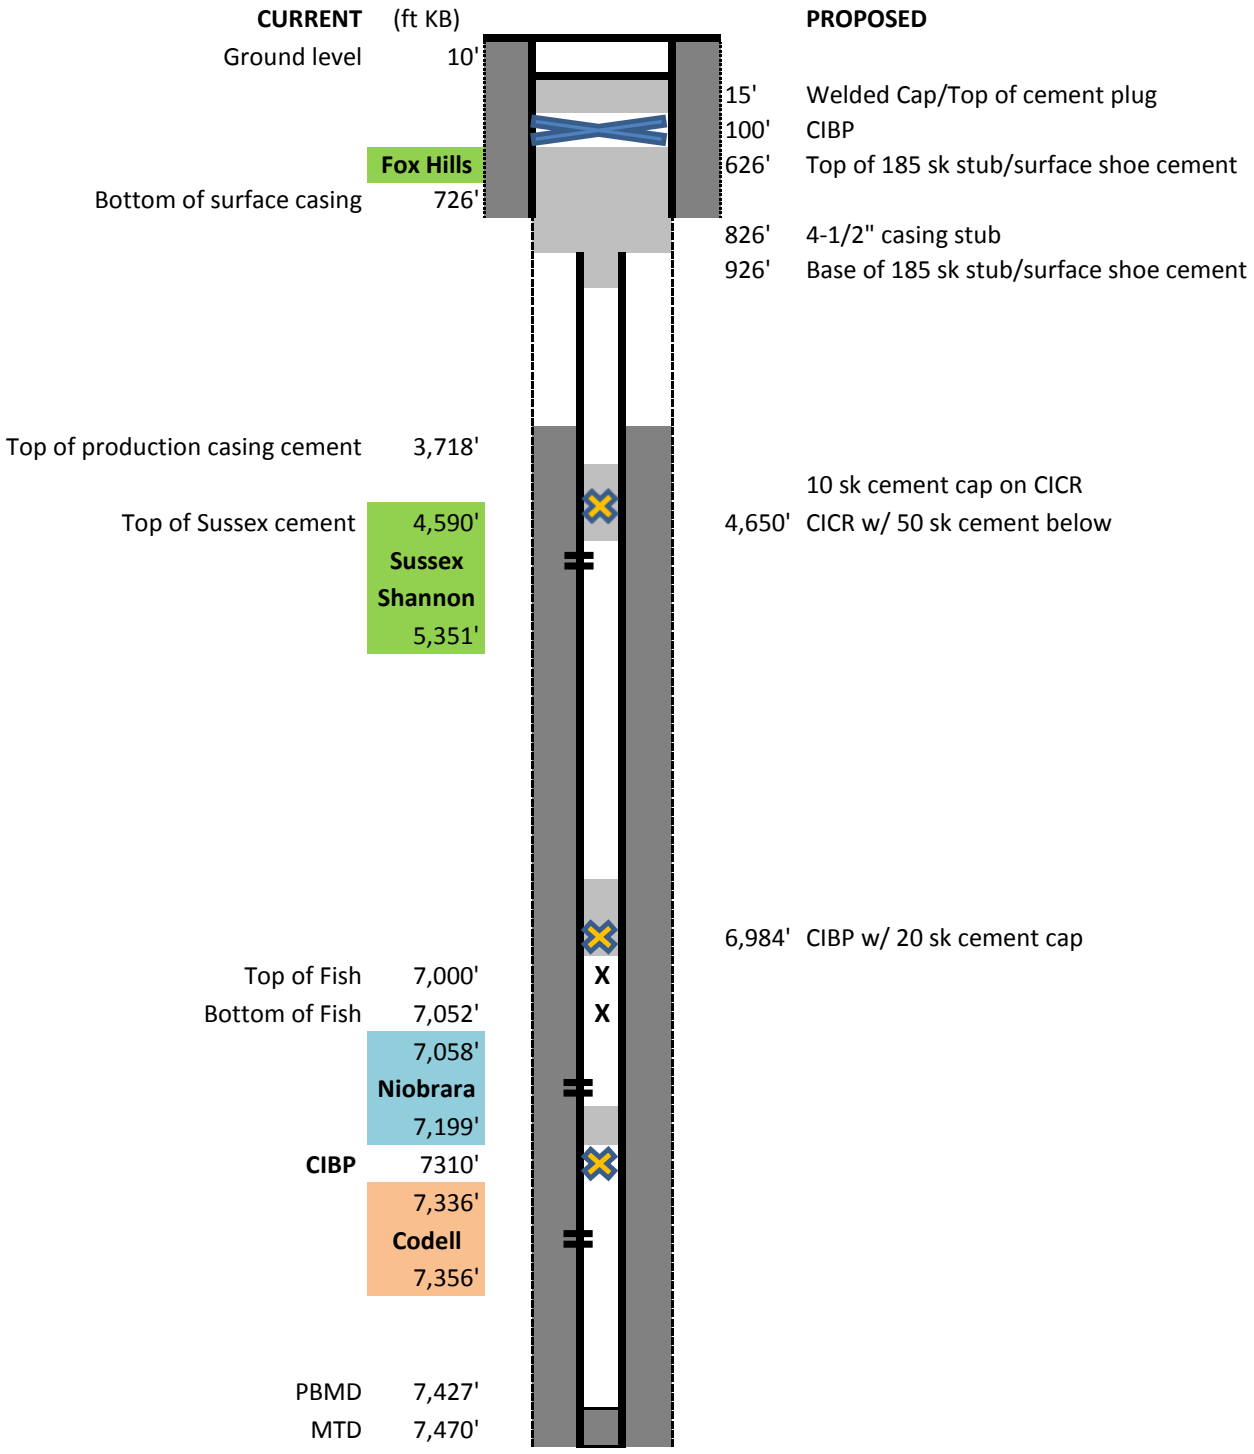HSR-GUN CLUB 9-34 - Proposed WBD (P&A)