WPX Energy RWF 342-4

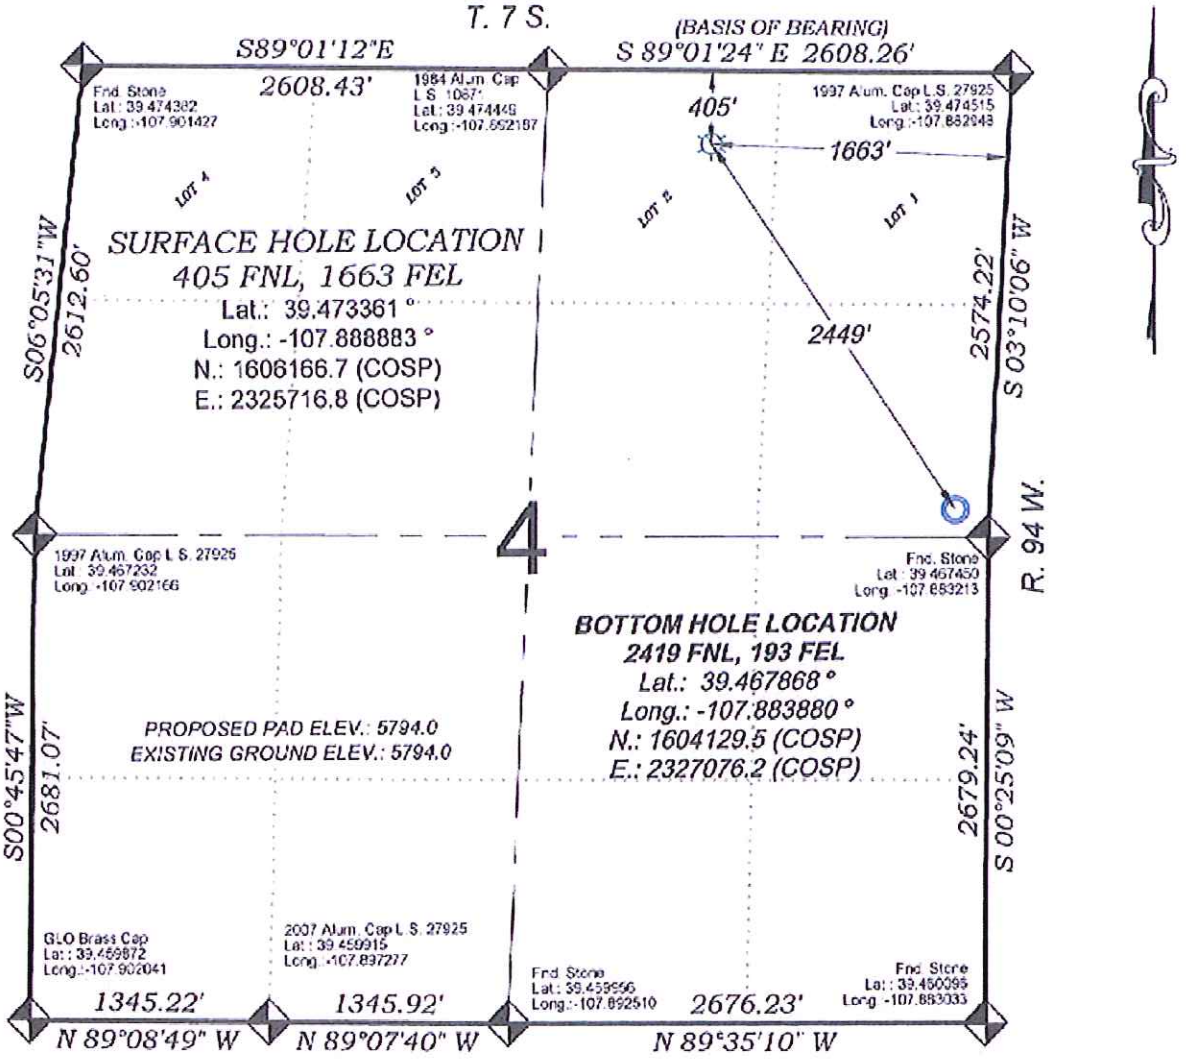

SEE CONSTRUCTION LAYOUT PLAT FOR VISIBLE IMPROVEMENTS WITHIN 400' OF THIS LOCATION

500 0 1000
GRAPHIC SCALE IN FEET
1 INCH = 1000 FEET

- LEGEND -

- *FIELD LOCATED SECTION MONUMENTS AS DESCRIBED*
- *FIELD SURVEYED WELL LOCATION*
- *CALCULATED BOTTOM HOLE LOCATION*
- *CALCULATED SECTION CORNER LOCATION*

SURVEYORS STATEMENT

I, MICHAEL J. LANGHORNE, A REGISTERED LAND SURVEYOR IN THE STATE OF COLORADO DO HEREBY CERTIFY THAT THE SURVEY SHOWN HEREON WAS PREPARED UNDER MY DIRECT SUPERVISION AND HAS BEEN STAKED ON THE GROUND AS SHOWN ON THE PLAT AND CHECKING THAT THIS MAP IS A TRUE REPRESENTATION THEREOF.

MICHAEL J. LANGHORNE, COLORADO REGISTRATION NO. 36572
FOR AND ON BEHALF OF
BOOKCLIFF SURVEY SERVICES, INC.

NOTES

1) *ELEVATIONS BASED ON N.A.V.D. 1988 PUBLISHED COORDINATES.*
2) *LATITUDES AND LONGITUDES ARE BASE ON NAD 83, PUBLISHED COORDINATES*
3) *STATE PLANE COORDINATES ARE BASED ON COLORADO CENTRAL ZONE, U.S. SURVEY FEET.*
4) *ELEVATION MASK SET TO 15°*
5) *OPS OPERATOR J. KIRKPATRICK, OBSERVED A PDOP 1.8 ON SURVEY POINT NUMBER 305160.*
6) *SURFACE AND BOTTOM HOLE LOCATIONS ARE MEASURED 90° FROM SECTION LINES.*

REFERENCES

1) *EXTENSION SURVEY T. 7 S., R. 94 W., 6 th P.M (GLO PLAT)*
2) *U.S.G.S. QUAD: RULISON, CO*

136 East Third Street
Rifle, Colorado
81650 Ph. (970)
625-2720 Fax (970)
625-2773
BOOKCLIFF Survey Services, Inc.

SURVEY DATE:	7/14/11
MAP DATE:	4/30/13
SCALE:	1" = 1000'
PLAT:	1 of 1
PROJECT:	Valley

WELL LOCATION PLAT Prepared for:
WPXENERGY WPX Energy Rocky Mountain, LLC

NW1/4 NE1/4, SECTION 4
T. 7 S., R. 94 W. of the 6th. P.M.
GARFIELD COUNTY, COLORADO