Location Drawing
HIRSCH 29-C PAD
Multi Well Pad
NW¼ NE¼ SECTION 29, TOWNSHIP 7 NORTH, RANGE 66 WEST OF THE 6TH PRINCIPAL MERIDIAN

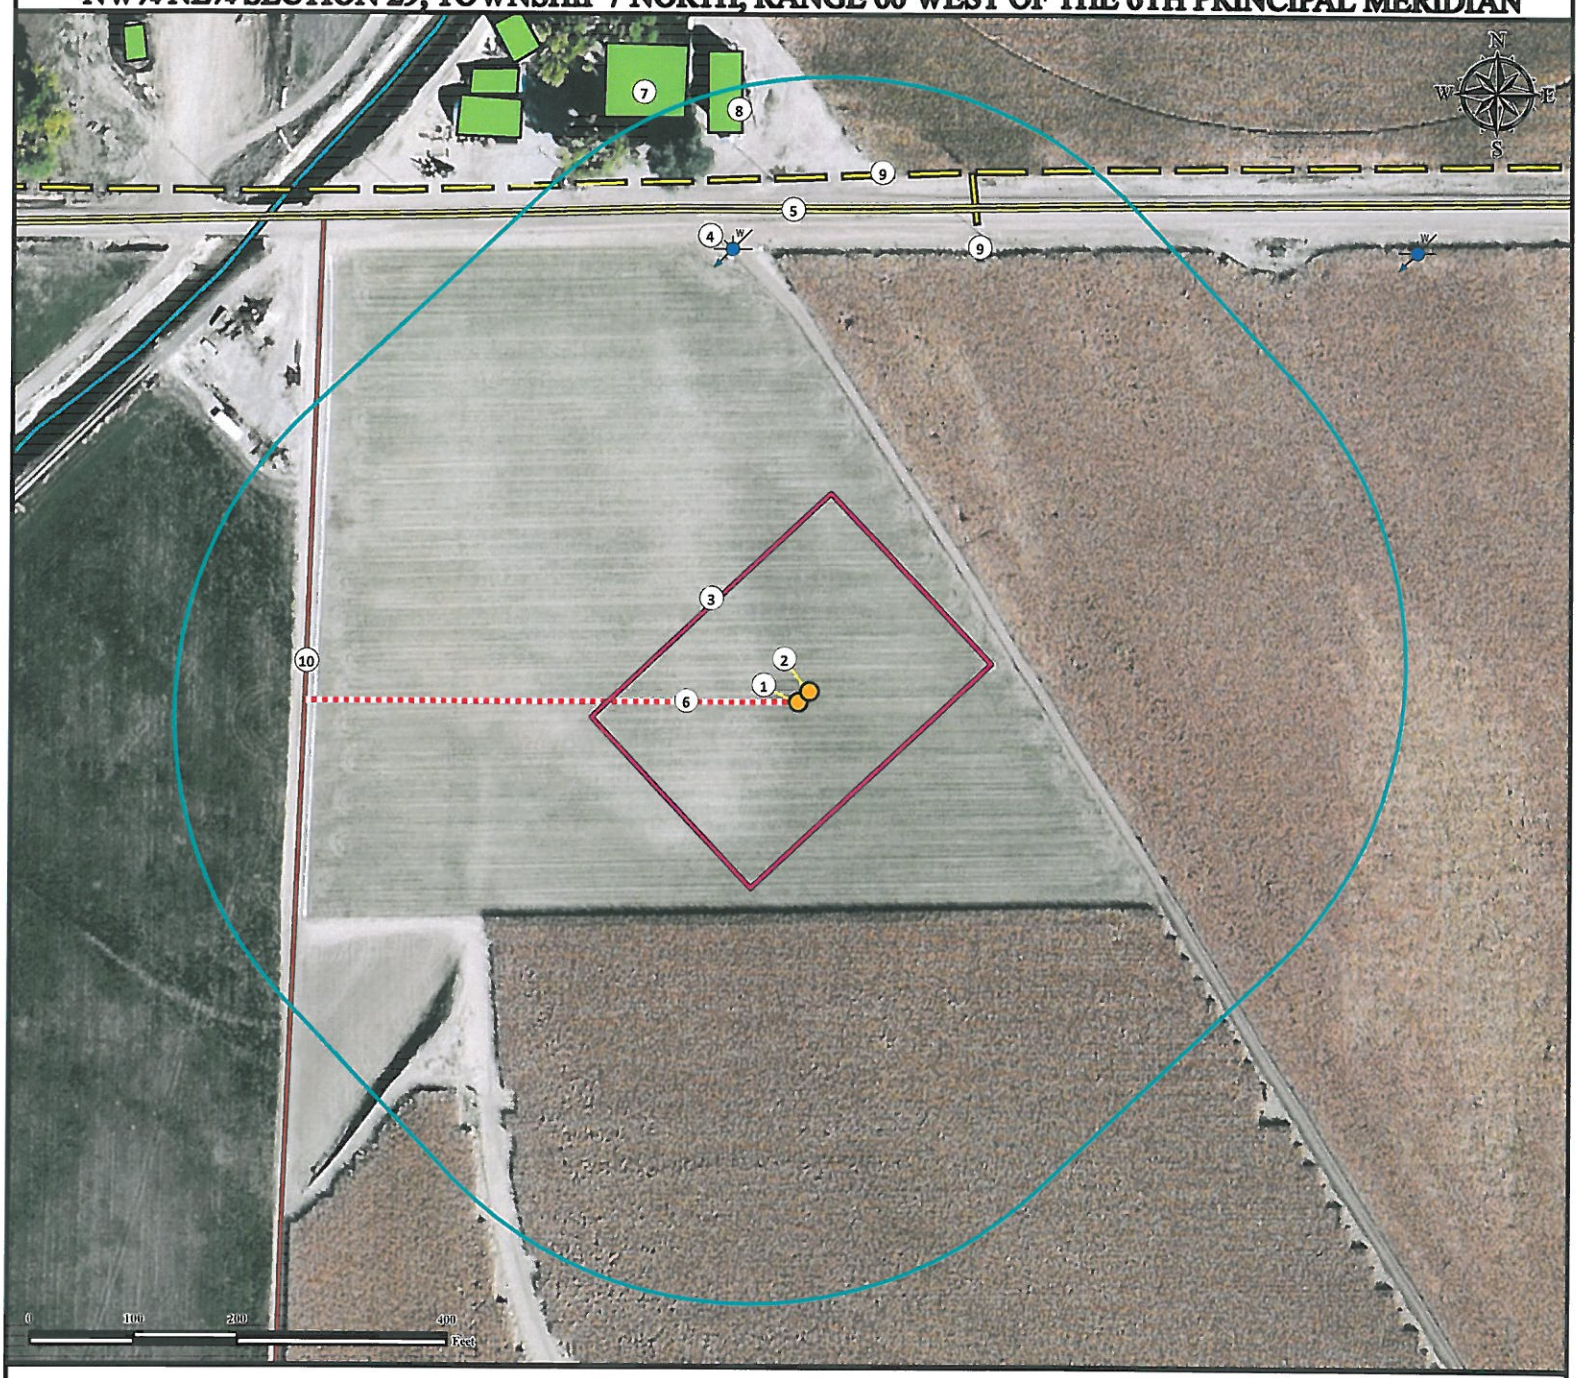

1. Proposed Well HIRSCH 2-29.
2. Proposed Well HIRSCH 1-29.
3. Operational Disturbance Area.
4. Water Well (Permit #13964) is ±441' N.
5. County Road 78 is ±474' N.
6. Proposed Access Road.
7. Residence is ±573' NW.
8. Outbuilding is ±550' NW.
9. Powerlines are ±472' NE and ±505' N.
10. Private Road is ±474' W.

Legend

- Proposed Well
- Water Well
- 400' Radius
- Residence/Outbuilding
- Disturbance Area
- Proposed Access Road
- Public Road
- Powerline
- Private Road

Building (Outbuilding) -	±550' NW
Public Road (County Rd. 78) -	±474' N
Prop. Line - City of Thornton -	±485' W
Utility (Power Line) -	±472' NE
Surface Water (Ditch) -	±693' NW
Railroad -	>5280' NE
Water Well - ±441' NW	SWL = 15'
Permit: 13964,	Receipt: 0503859B

Reference Location

** All measurements are made from Reference Well HIRSCH 2-29 **

Lat: 40.551739° Long:-104.800709° (NAD83)
Elevation: 4913 Feet

Current Surface Use: Irrigated Crop
Future Surface Use: Irrigated Crop

Use our resources to find yours!
www.petro-fs.com
(303) 928-7128

Field Date: 05/22/2013
Drafting Date: 06/13/2013
Drafter: JLF
Revision:

Data Sources:
- Aerial courtesy of NAIP (2011)
- Water Wells courtesy CDWR

Disturbance Acreage:
1.63 Acres - Drilling Operations
0.82 Acres - Interim Reclaim

Prepared for:
BAYSWATER EXPLORATION AND PRODUCTION, LLC