Lonewolf B02-65HC– Sidetrack Schematic - Planned

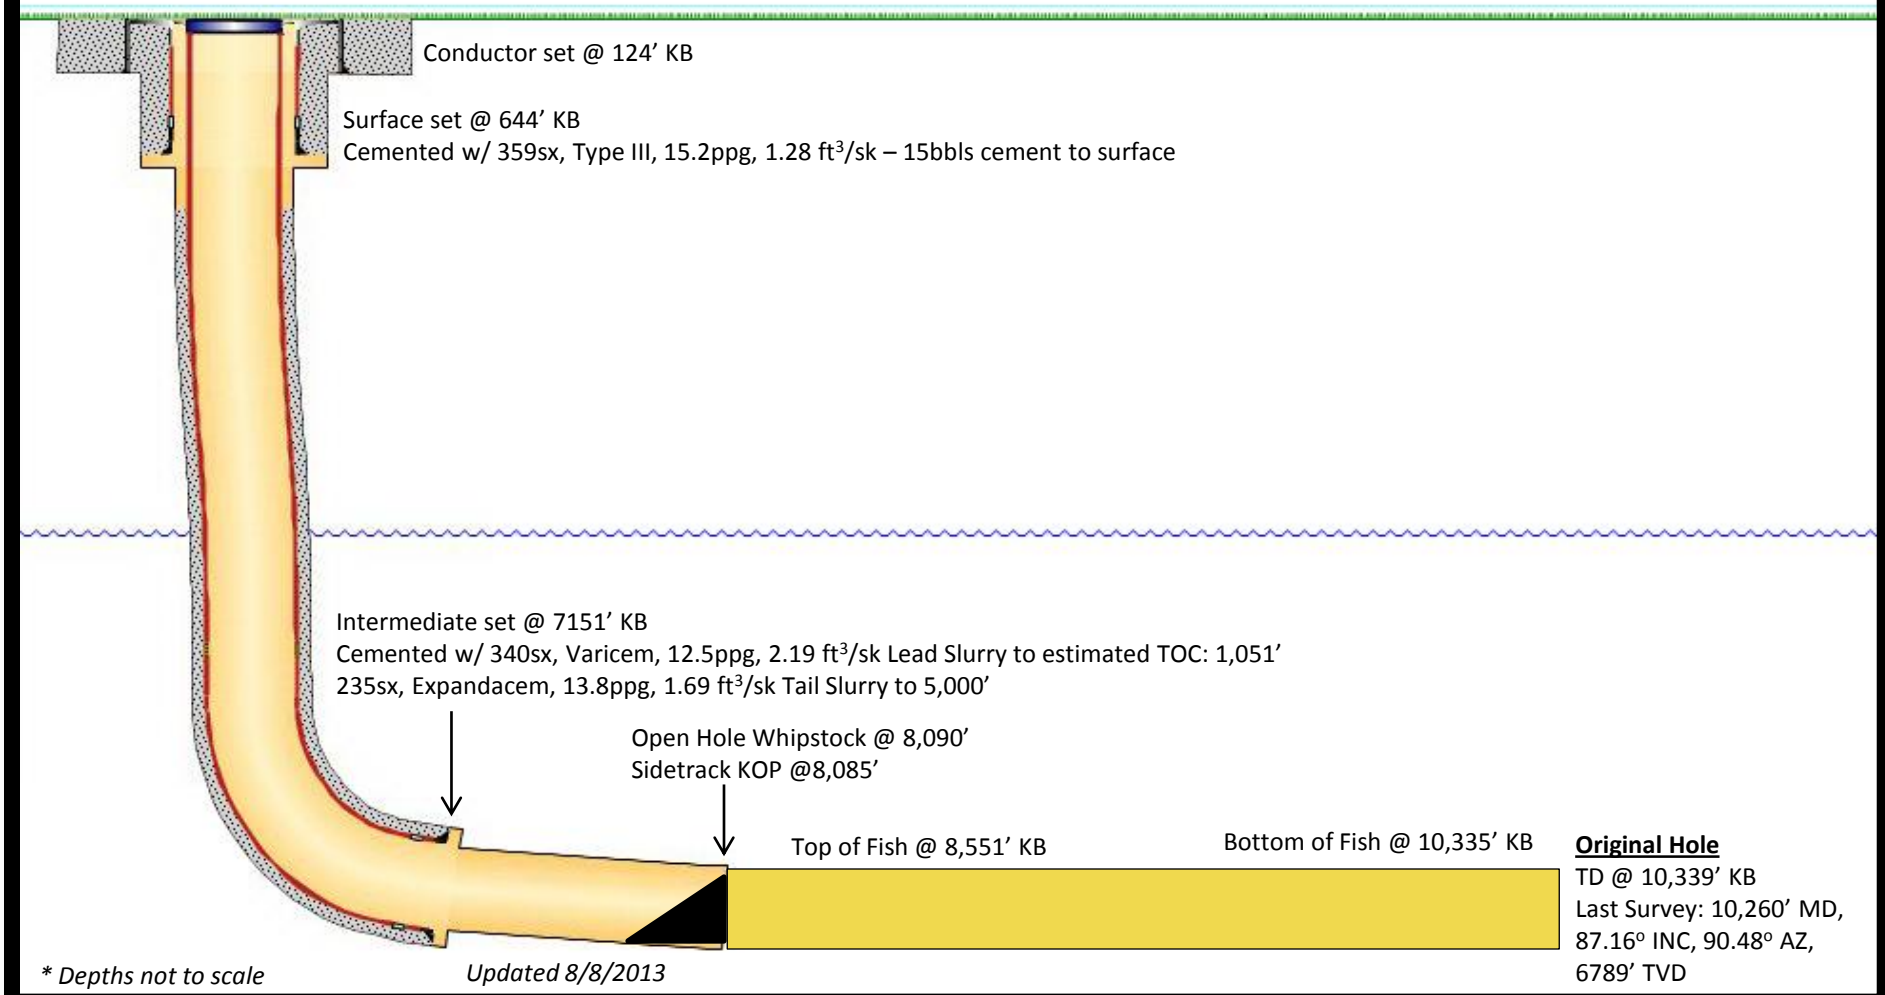

** Depths not to scale*

Updated 8/8/2013