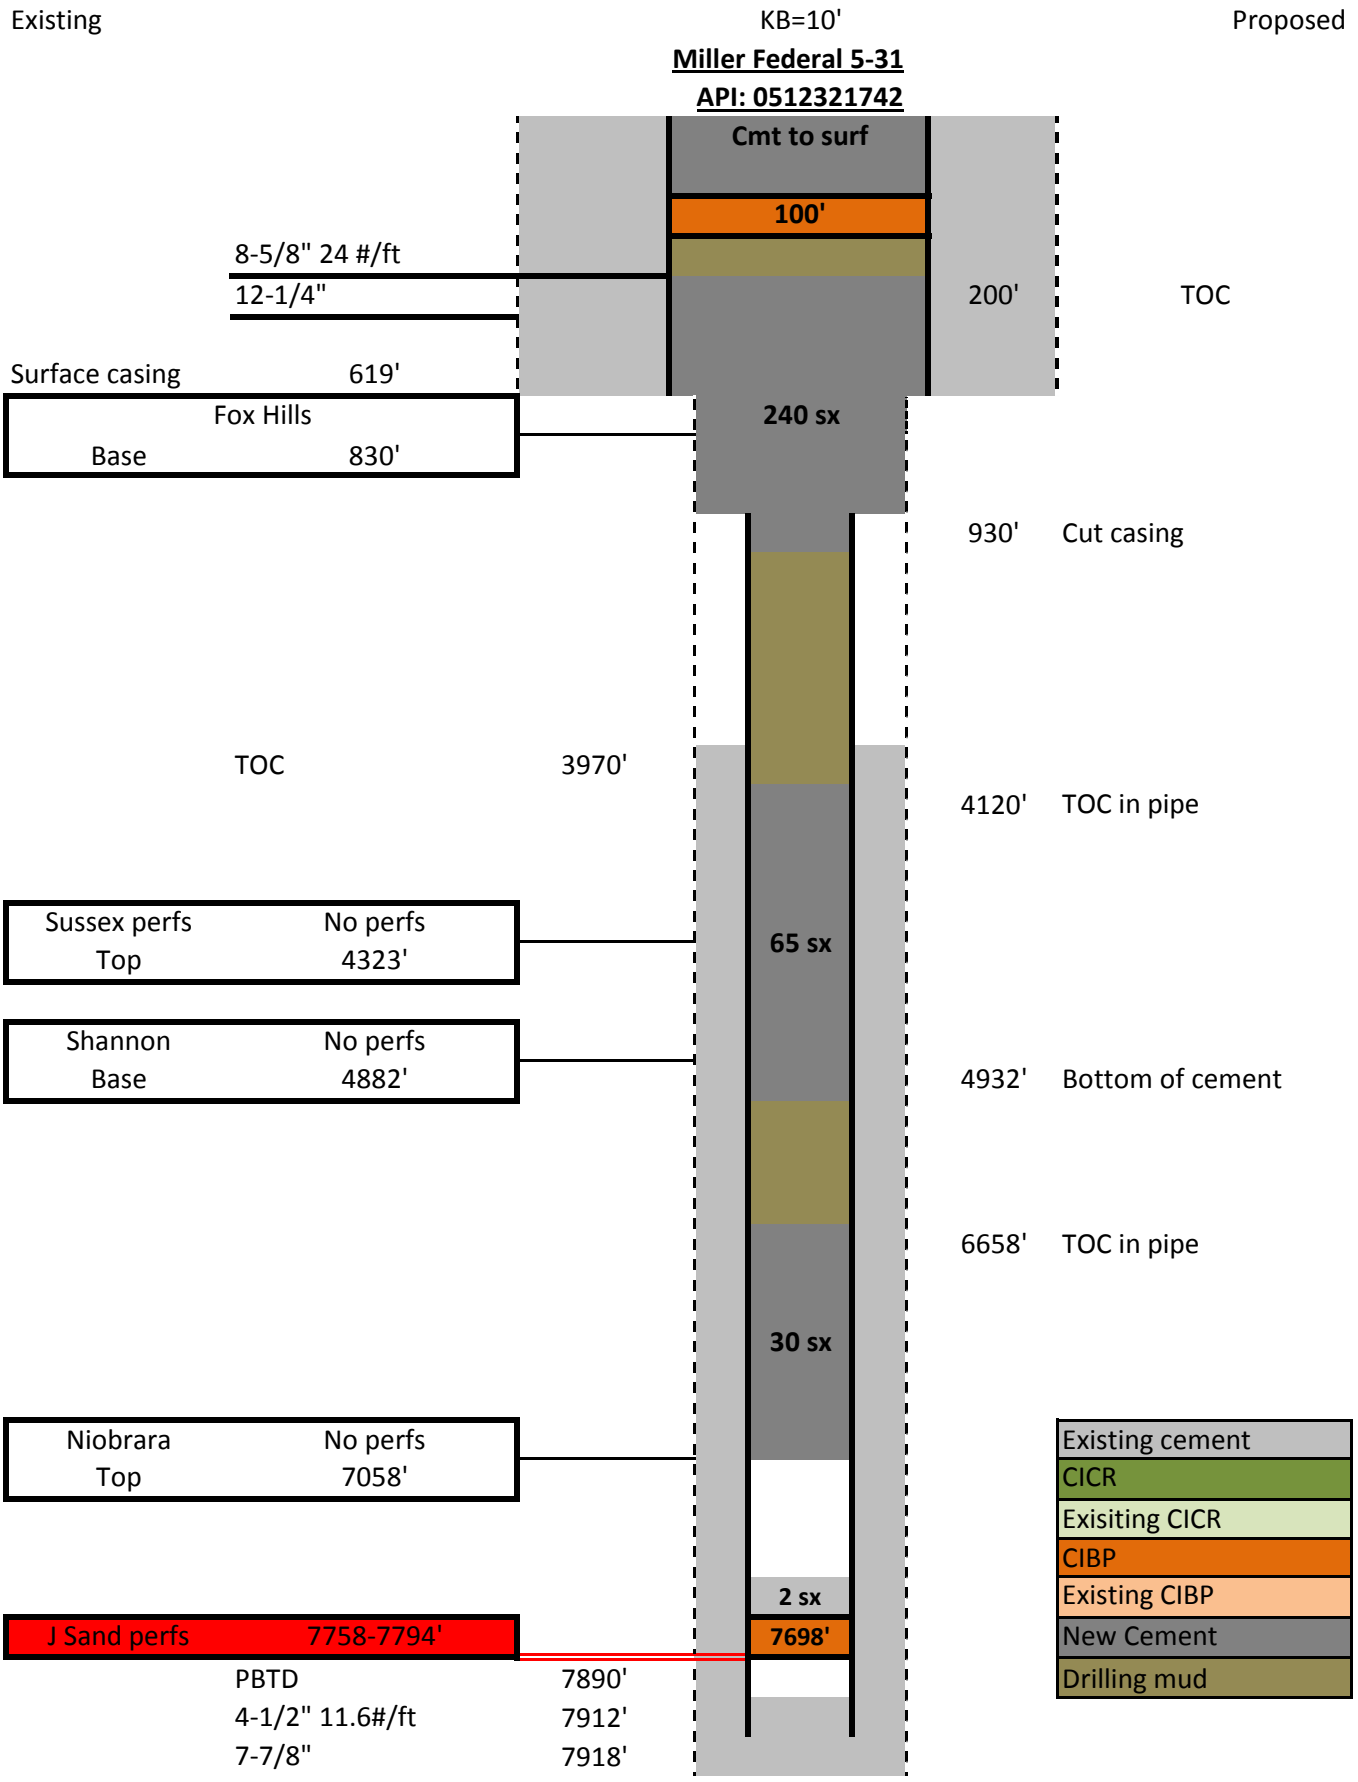
Existing
KB=10'
Proposed
Miller Federal 5-31
API: 0512321742
Cmt to surf
100'
8-5/8" 24 #/ft
12-1/4"
200'
TOC
Surface casing
619'
Fox Hills
Base
830'
240 sx
930'
Cut casing
TOC
3970'
4120'
TOC in pipe
Sussex perfs
No perfs
Top
4323'
65 sx
Shannon
No perfs
Base
4882'
4932'
Bottom of cement
6658'
TOC in pipe
30 sx
Niobrara
No perfs
Top
7058'
2 sx
J Sand perfs
7758-7794'
7698'
PBTD
7890'
4-1/2" 11.6#/ft
7912'
7-7/8"
7918'
Existing cement
CICR
Exisiting CICR
CIBP
Existing CIBP
New Cement
Drilling mud