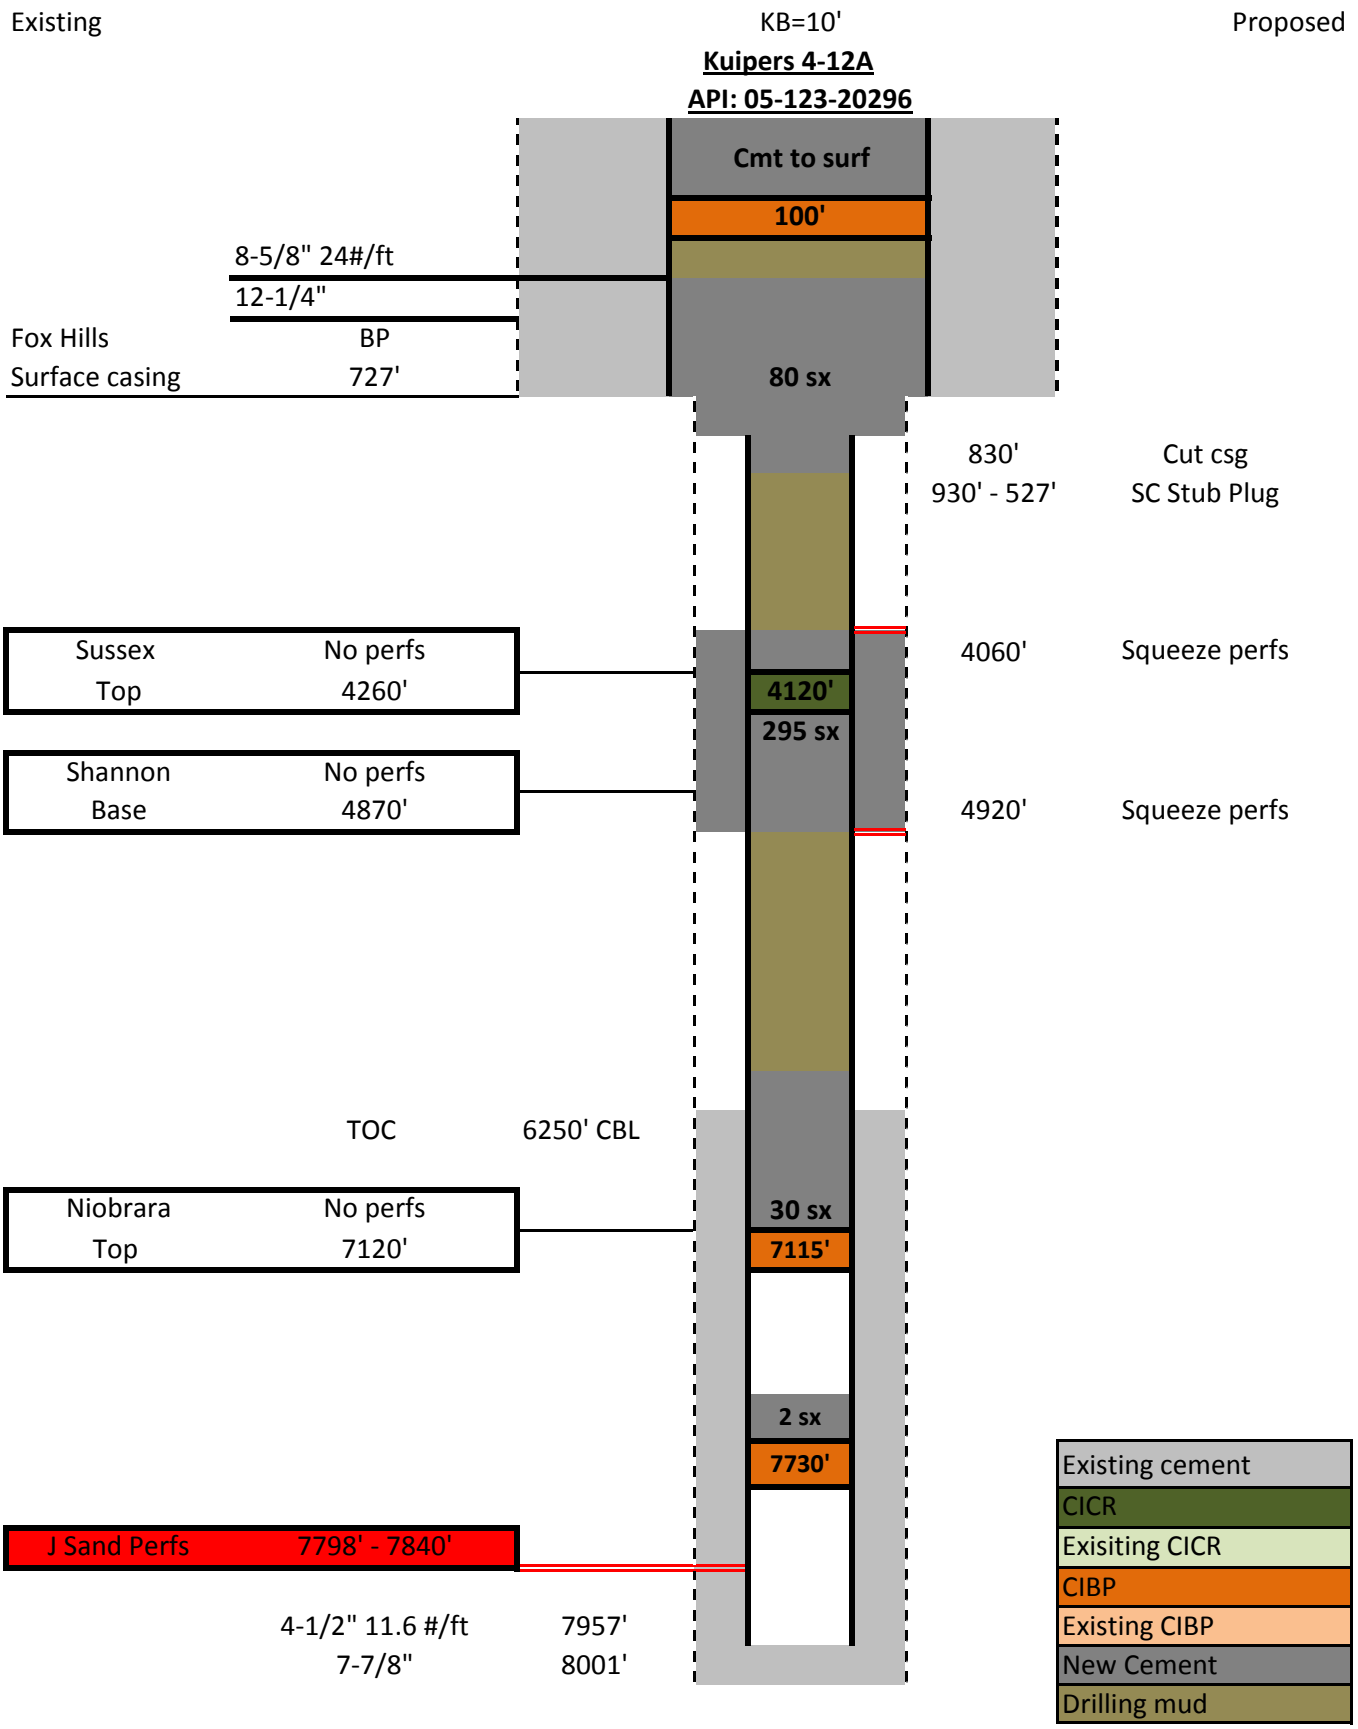
Existing
KB=10'
Proposed
Kuipers 4-12A
API: 05-123-20296
Cmt to surf
100'
8-5/8" 24#/ft
12-1/4"
Fox Hills
BP
Surface casing
727'
80 sx
830'
Cut csg
930' - 527'
SC Stub Plug
Sussex
No perfs
Top
4260'
4060'
Squeeze perfs
4120'
295 sx
Shannon
No perfs
Base
4870'
4920'
Squeeze perfs
TOC
6250' CBL
Niobrara
No perfs
Top
7120'
30 sx
7115'
2 sx
7730'
J Sand Perfs
7798' - 7840'
4-1/2" 11.6 #/ft
7957'
7-7/8"
8001'
Existing cement
CICR
Exisiting CICR
CIBP
Existing CIBP
New Cement
Drilling mud