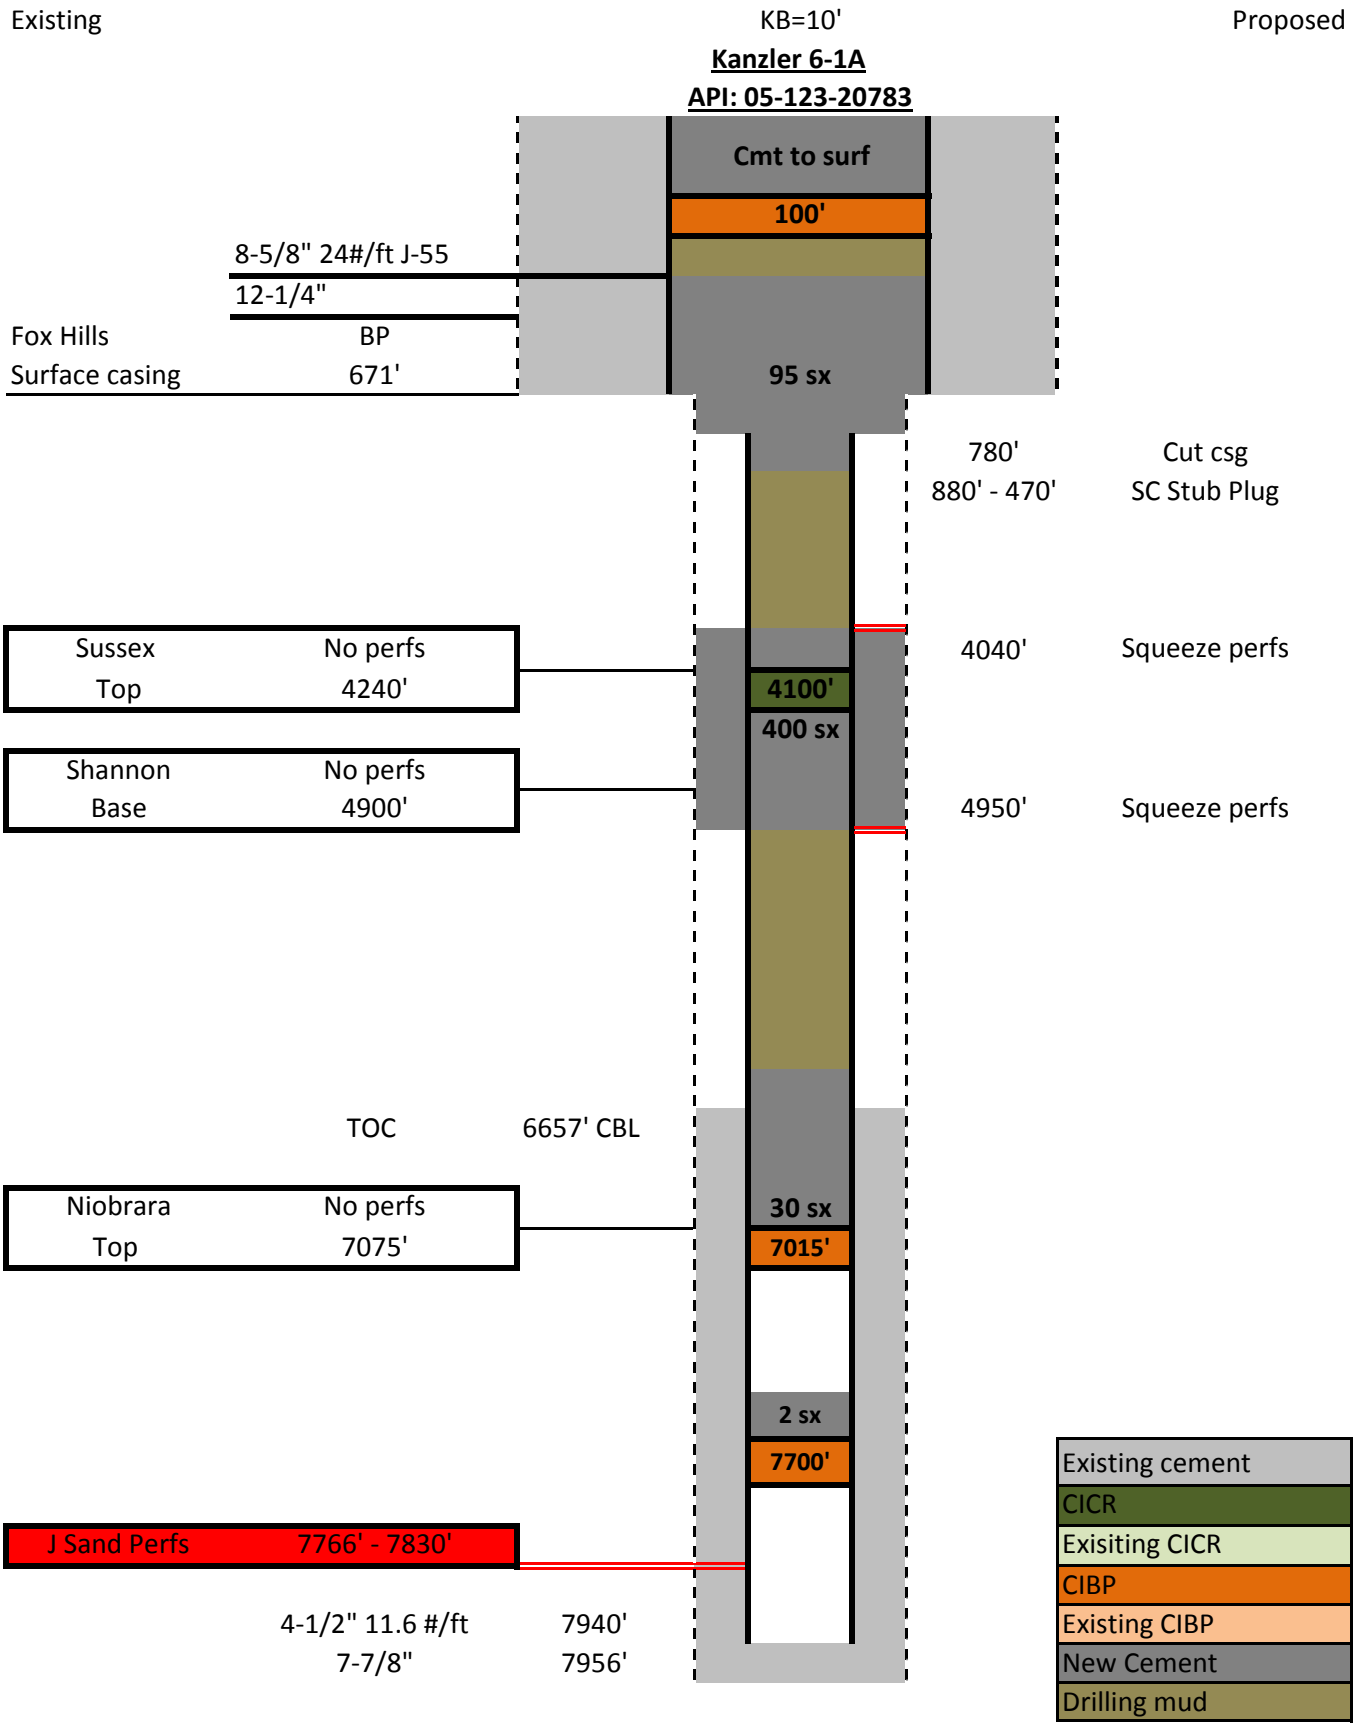
Existing
KB=10'
Proposed
Kanzler 6-1A
API: 05-123-20783
Cmt to surf
100'
8-5/8" 24#/ft J-55
12-1/4"
Fox Hills
BP
Surface casing
671'
95 sx
780'
Cut csg
880' - 470'
SC Stub Plug
Sussex
No perfs
Top
4240'
4040'
Squeeze perfs
4100'
400 sx
Shannon
No perfs
Base
4900'
4950'
Squeeze perfs
TOC
6657' CBL
Niobrara
No perfs
Top
7075'
30 sx
7015'
2 sx
7700'
J Sand Perfs
7766' - 7830'
4-1/2" 11.6 #/ft
7940'
7-7/8"
7956'
Existing cement
CICR
Exisiting CICR
CIBP
Existing CIBP
New Cement
Drilling mud