High Prairie Survey Co.

Physical Address: 345 Comanche St.
Mail to: Box 384 Kiowa, CO 80117
Ph. 303-621-8672 - Fax 303-621-7749
www.highprairiesurvey.com

Job # 12266-TELLURIDE #13-2

Inv # 2243

High Prairie Surveying of Kiowa, Colorado has in accordance with a request from **Nighthawk Production LLC.** has determined the location of **TELLURIDE #13-2 (Surface Location)** to be **542 feet FSL,** and **353 feet FWL**, & **TELLURIDE #13-2 (Bottom Hole Location)** to be **648 feet FSL,** and **651 feet FWL**,(90° off Section lines) **of** SECTION **2,** Township **6s**, Range **54w** of the 6th Principal Meridian, **Lincoln County**, Colorado.

Date: Staked on 09/10/13 drawn on 09/13/13.

Re: Staked by Elijah Frane
Drawn: Drawn by Dustin Cotter

Location Drawing
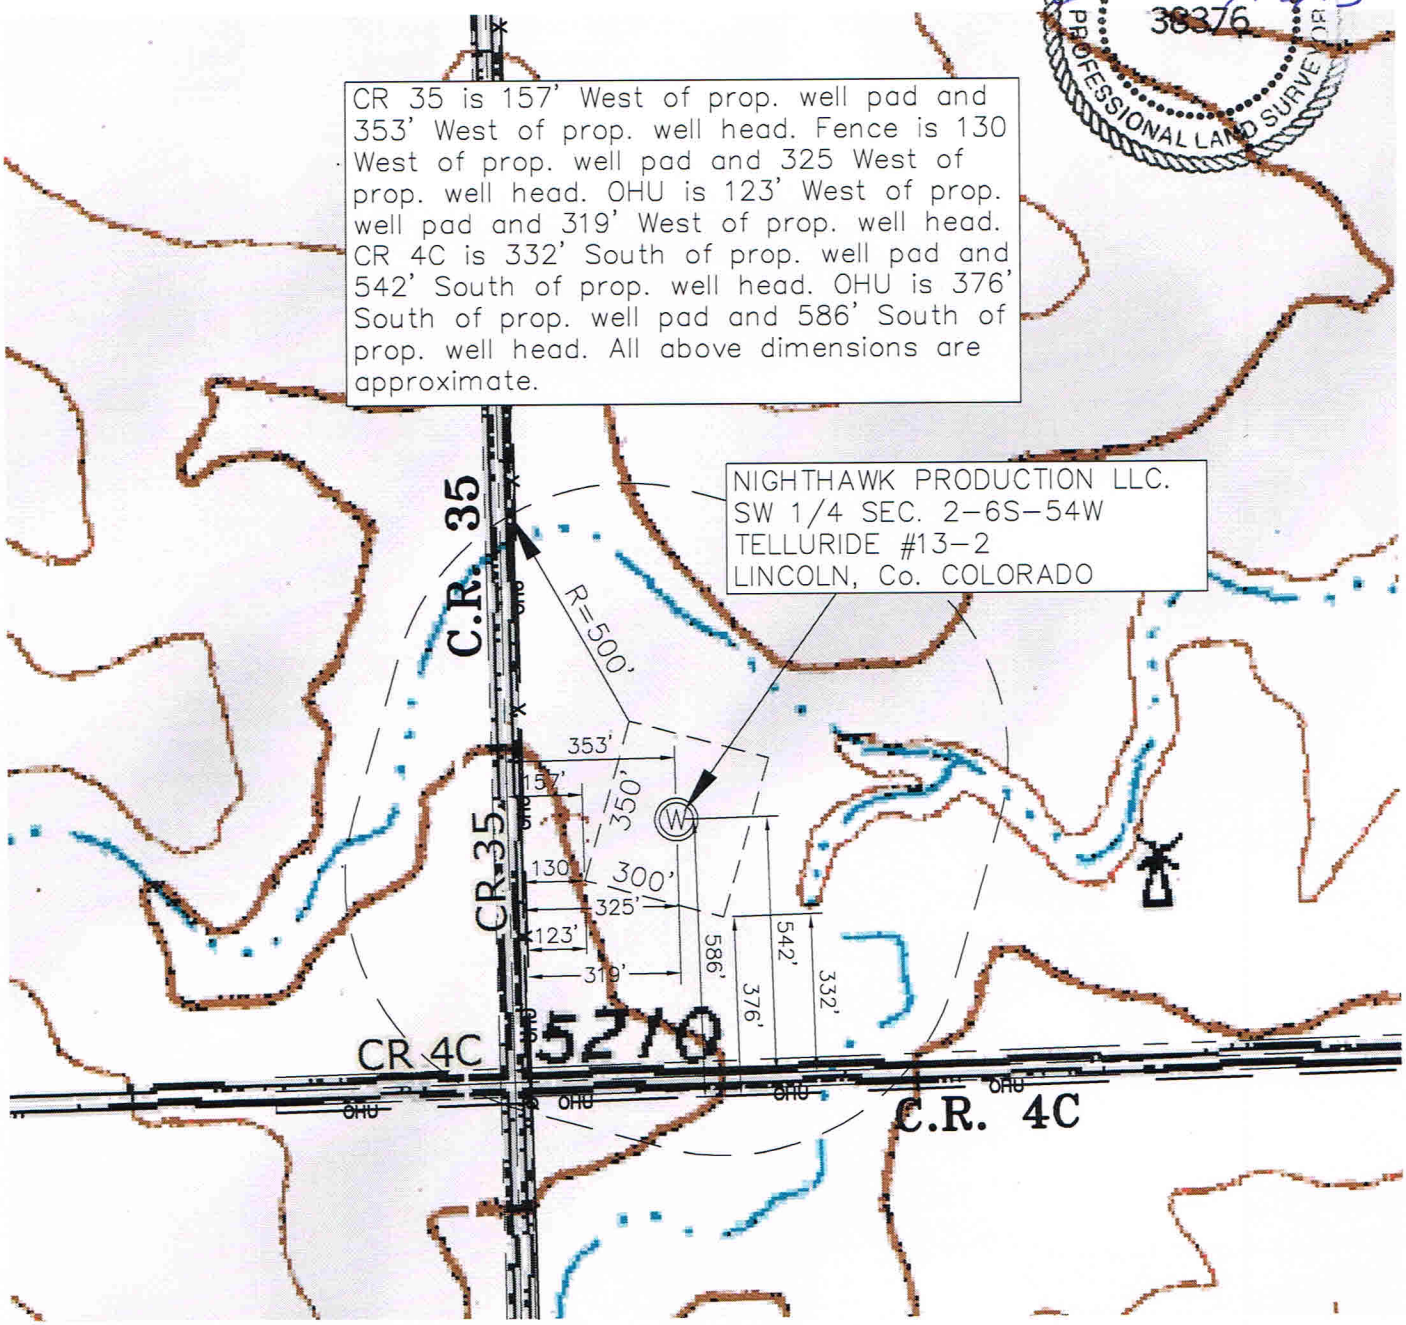
COLORADO LICENSED ELIJAH FRANE 38376 PROFESSIONAL LAND SURVEYOR