Attachment #2 – Proposed Wellbore Diagram

EnCana Oil & Gas (USA) Inc.	*Proposed*

Well : **DREYER #1**
Field : **Wattenberg**
County : **Weld County** **State :** **Colorado**
Surface : **Lat: 40.006029** **Long: -104.704426**
: **1980 FSL, 1980 FEL NWSE Sec 31 T1N R65W**
API # : **05-123-08551**
Grd Elev : **5026' GR** **KB Elevation: 5036' KB**

Log Tops:

Fox Hills Base	1236'
Sussex	4668'
Niobrara	7086'
Codell	7491'
J Sand	7921'

Well History:

Spud	10/17/75
TD	11/14/75

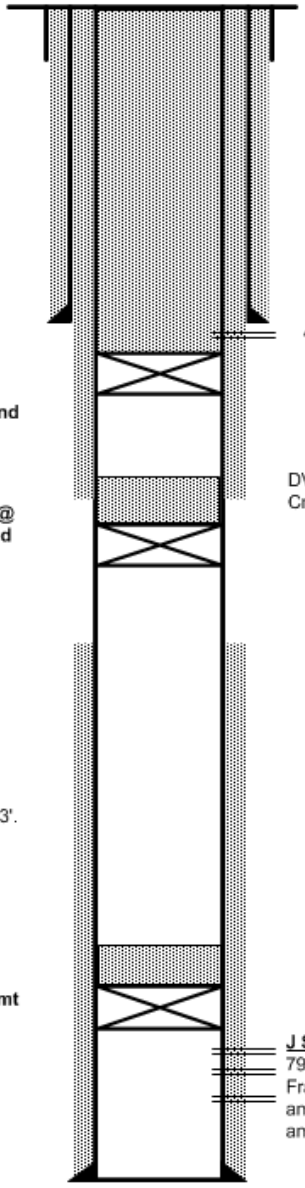

10 sx cmt spotted in 4.5" casing @ surface

Surface Casing
8-5/8" Surface Casing set @ 199', cmt'd w/ 200 sx

4 Squeeze holes shot @ 240'

CIBP set 50' below Surface Shoe @ 250' w/ 85 sxs cmt pumped down 4.5" casing and up annulus

DV Tool @ 1245'
Cmt'd w/ 250 sx

CIBP set 50' below DV Tool @ 1295' w/ 4 sxs of cmt dumped on top (50')

TOC @ 6750'
(Calculated)

Production Casing
4-½" production casing set @ 8053'.
Cmt w/ 250 sx

CIBP set 50' above J sand perfs @ 7884' w/ 4 sxs of cmt dumped on top (50')

J Sand Perfs
7934-7950
Frac'd with 69,000 gal Super Emulsion Frac and 10,000# 100 mesh and 20,000# 20/40 and 6,000# 8/12 Glass Beads (1/16/1976)

TD 8011'

Drawn by:	Date:			
Scott Reed	10/8/2013			