CATAMOUNT ENERGY PARTNERS: CAMPBELL 33–7–4 #1H
989' FSL, 1178' FWL, SECTION 3, T–33–N, R–7–W, N.M.P.M., LA PLATA COUNTY, CO. GROUND LEVEL ELEVATION: 6694'

PAD DRAWING

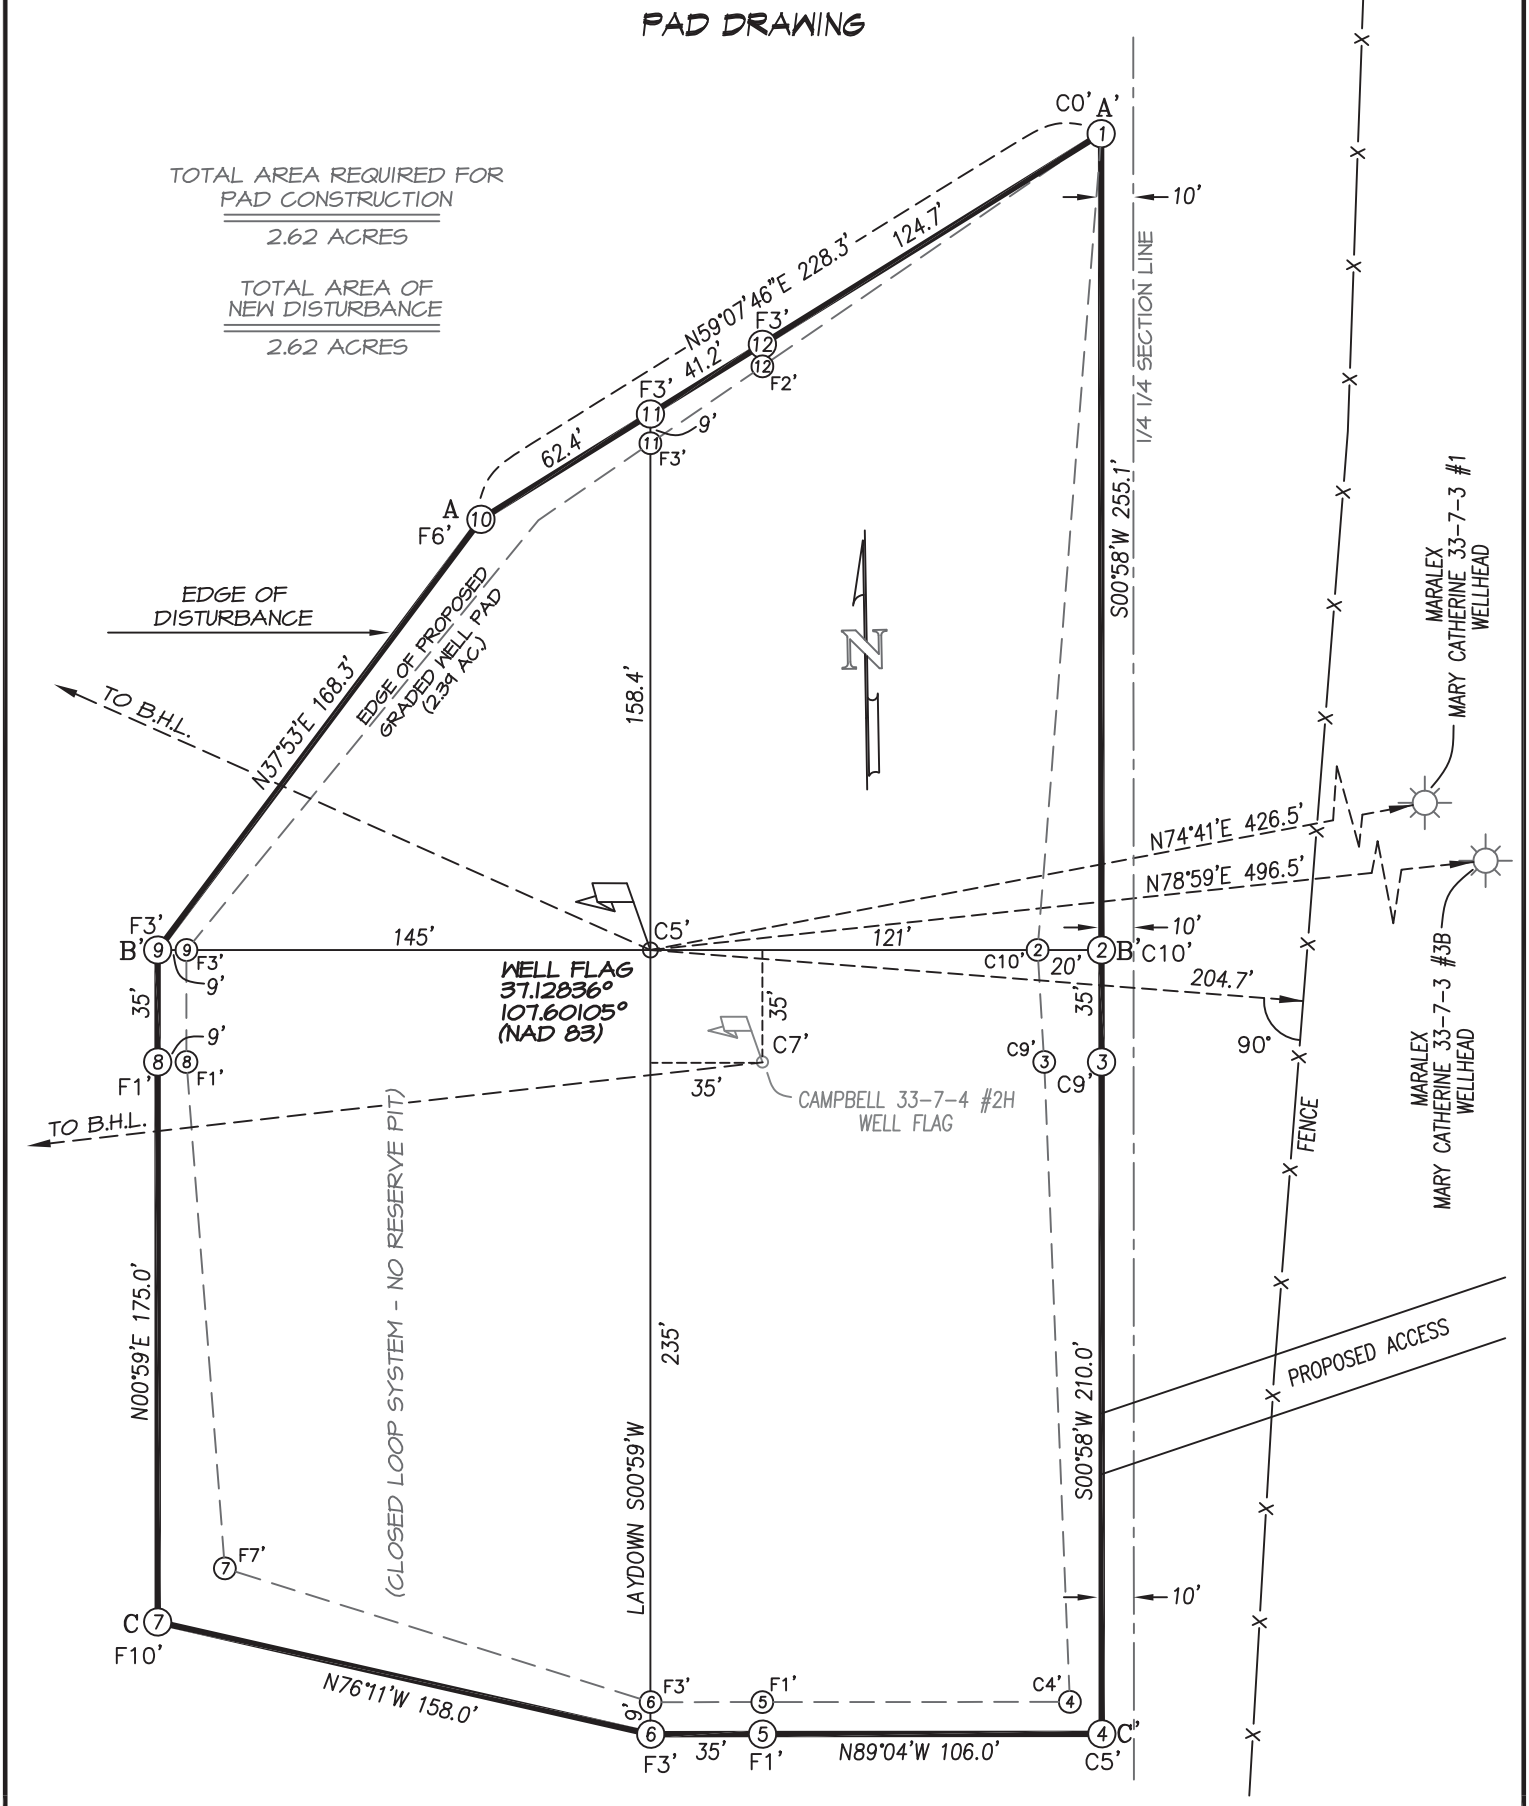

SCALE: 1' = 60'	DATE DRAWN: 10/21/13	NORTHSTAR SURVEYING & MAPPING, INC.	FILE NO.CEP01CFA	DRAWN BY: K.R.	CHECKED BY: K.R.