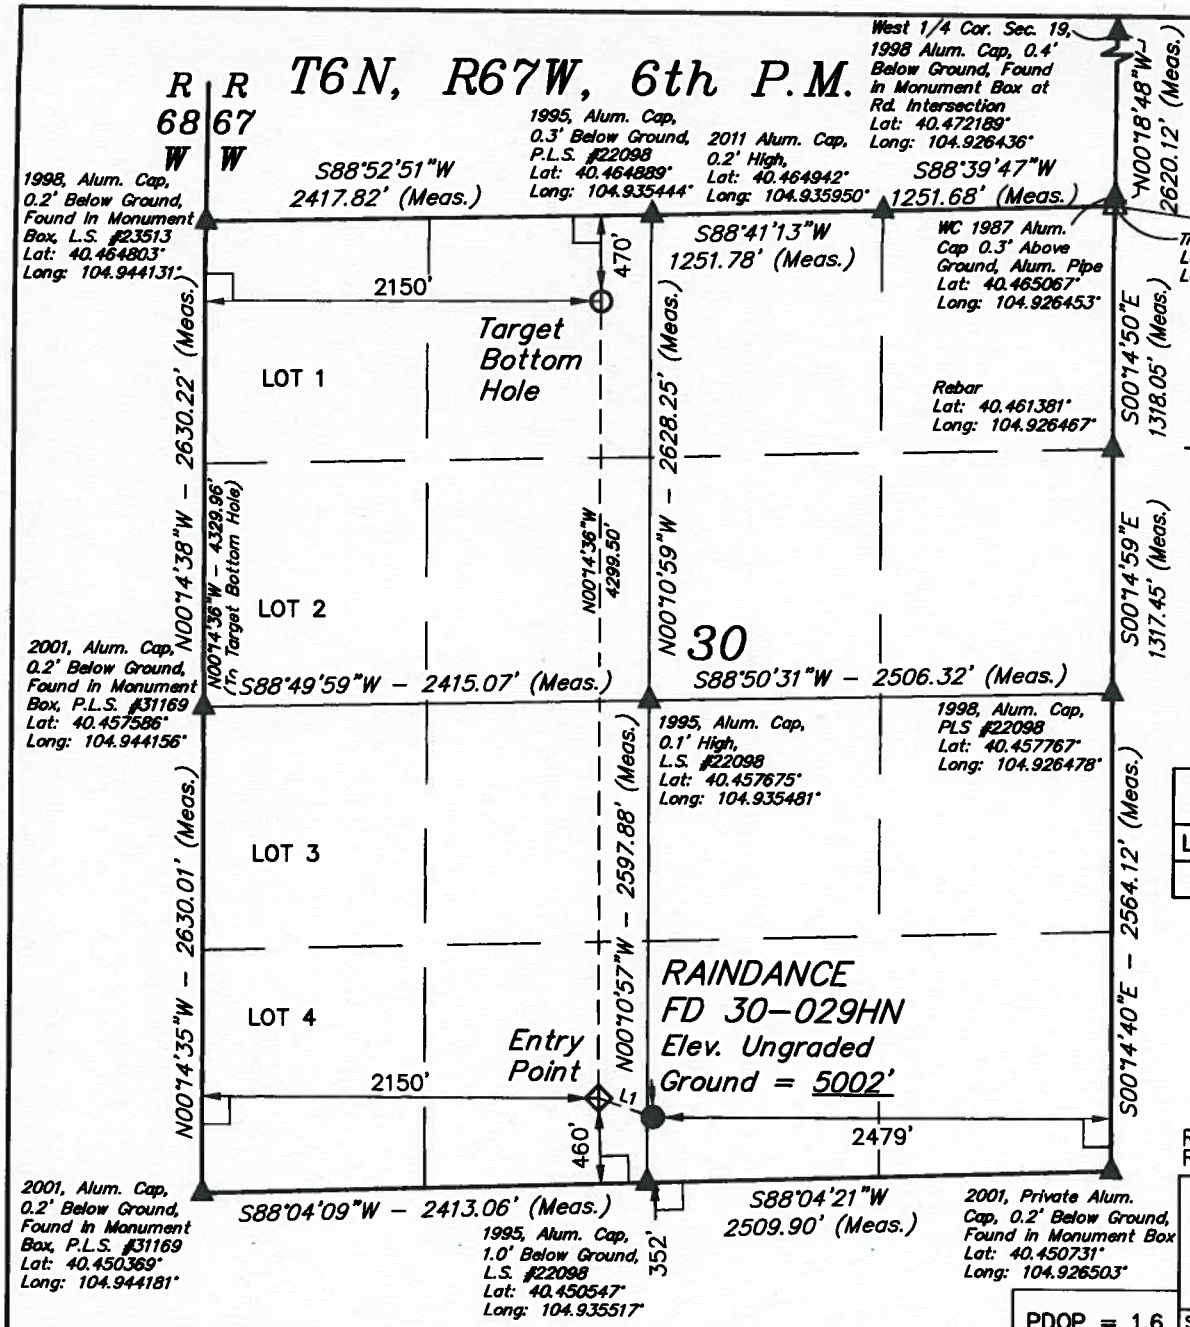

GREAT WESTERN OIL & GAS COMPANY

Well location, RAINDANCE FD 30-029HN, located as shown in the SW 1/4 SE 1/4 of Section 30, T6N, R67W, 6th P.M., Weld County, Colorado.

BASIS OF ELEVATION

USGS COOPERATIVE BASE NETWORK CONTROL STATION, DESIGNATION 'VERMILYEA'. NGS DATA SHEET LISTS THE NAVD 88 ELEVATION AS BEING 5026 FEET

BASIS OF BEARINGS

BASIS OF BEARINGS IS A G.P.S. OBSERVATION.

LEGEND:

- = 90° SYMBOL
- = PROPOSED WELL HEAD.
- = PROPOSED TARGET BOTTOM HOLE.
- = SECTION CORNERS LOCATED.
- = SECTION CORNERS RE-ESTABLISHED. (Not Set on Ground.)
- = PROPOSED ENTRY POINT.

N

1000' 500' 0' 1000'

SCALE

LINE TABLE		
LINE	DIRECTION	LENGTH
L1	N71°25'57"W	308.45'

CERTIFICATE

THIS IS TO CERTIFY THAT THE ABOVE PLAT WAS PREPARED FROM FIELD NOTES OF ACTUAL SURVEYS MADE BY ME OR UNDER MY SUPERVISION AND THAT THE SAME ARE TRUE AND CORRECT TO THE BEST OF MY KNOWLEDGE AND BELIEF.

ROBERT L. KAY — REGISTERED LAND SURVEYOR — REGISTRATION NO. 17492 — STATE OF COLORADO — 10-31-13

REVISED: 10-21-13 H.K.W.
REVISED: 04-02-13 J.W.

PDOP = 1.6

NAD 83 (TARGET BOTTOM HOLE)	NAD 83 (ENTRY POINT)	NAD 83 (SURFACE LOCATION)
LATITUDE = 40°27'48.92" (40.463589)	LATITUDE = 40°27'06.45" (40.451792)	LATITUDE = 40°27'05.46" (40.451517)
LONGITUDE = 104°56'11.08" (104.936411)	LONGITUDE = 104°56'11.23" (104.936453)	LONGITUDE = 104°56'07.46" (104.935406)
NAD 27 (TARGET BOTTOM HOLE)	**NAD 27 (ENTRY POINT)**	**NAD 27 (SURFACE LOCATION)**
LATITUDE = 40°27'48.98" (40.463606)	LATITUDE = 40°27'06.51" (40.451808)	LATITUDE = 40°27'05.52" (40.451533)
LONGITUDE = 104°56'09.17" (104.935881)	LONGITUDE = 104°56'09.32" (104.935922)	LONGITUDE = 104°56'05.55" (104.934875)

UINTAH ENGINEERING & LAND SURVEYING
85 SOUTH 200 EAST - VERNAL, UTAH 84078
(435) 789-1017

SCALE 1" = 1000'	DATE SURVEYED: 03-22-13	DATE DRAWN: 03-27-13
PARTY D.N. K.H. H.K.W.	REFERENCES G.L.O. PLAT	
WEATHER COLD	FILE GREAT WESTERN OIL & GAS COMPANY	