ConocoPhillips Company

LOCATION DRAWING FOR

STATE ELBERT–1H & STATE MASSIVE–1H
SECTION 2, T5S, R65W, 6th P.M.
SE 1/4 NE 1/4

FIGURE #5

SCALE: 1" = 200'
DATE SURVEYED: 09–10–13
SURVEYED BY: JERREMY HARRIS
DATE DRAWN: 09–13–13
DRAWN BY: A.D.
REV: 10–11–13

COLORADO REGISTERED
LOREN K. SHANKS
PROFESSIONAL LAND SURVEYOR
10–11–13

LINE TABLE		
LINE	DIRECTION	LENGTH
L1	N38°W	793'
L2	N34°W	450'
L3	N53°W	100'
L4	N56°W	443'
L5	WEST	490'
L6	N88°W	751'
L7	N87°E	499'
L8	N87°E	261'
L9	N51°E	351'
L10	N62°E	30'

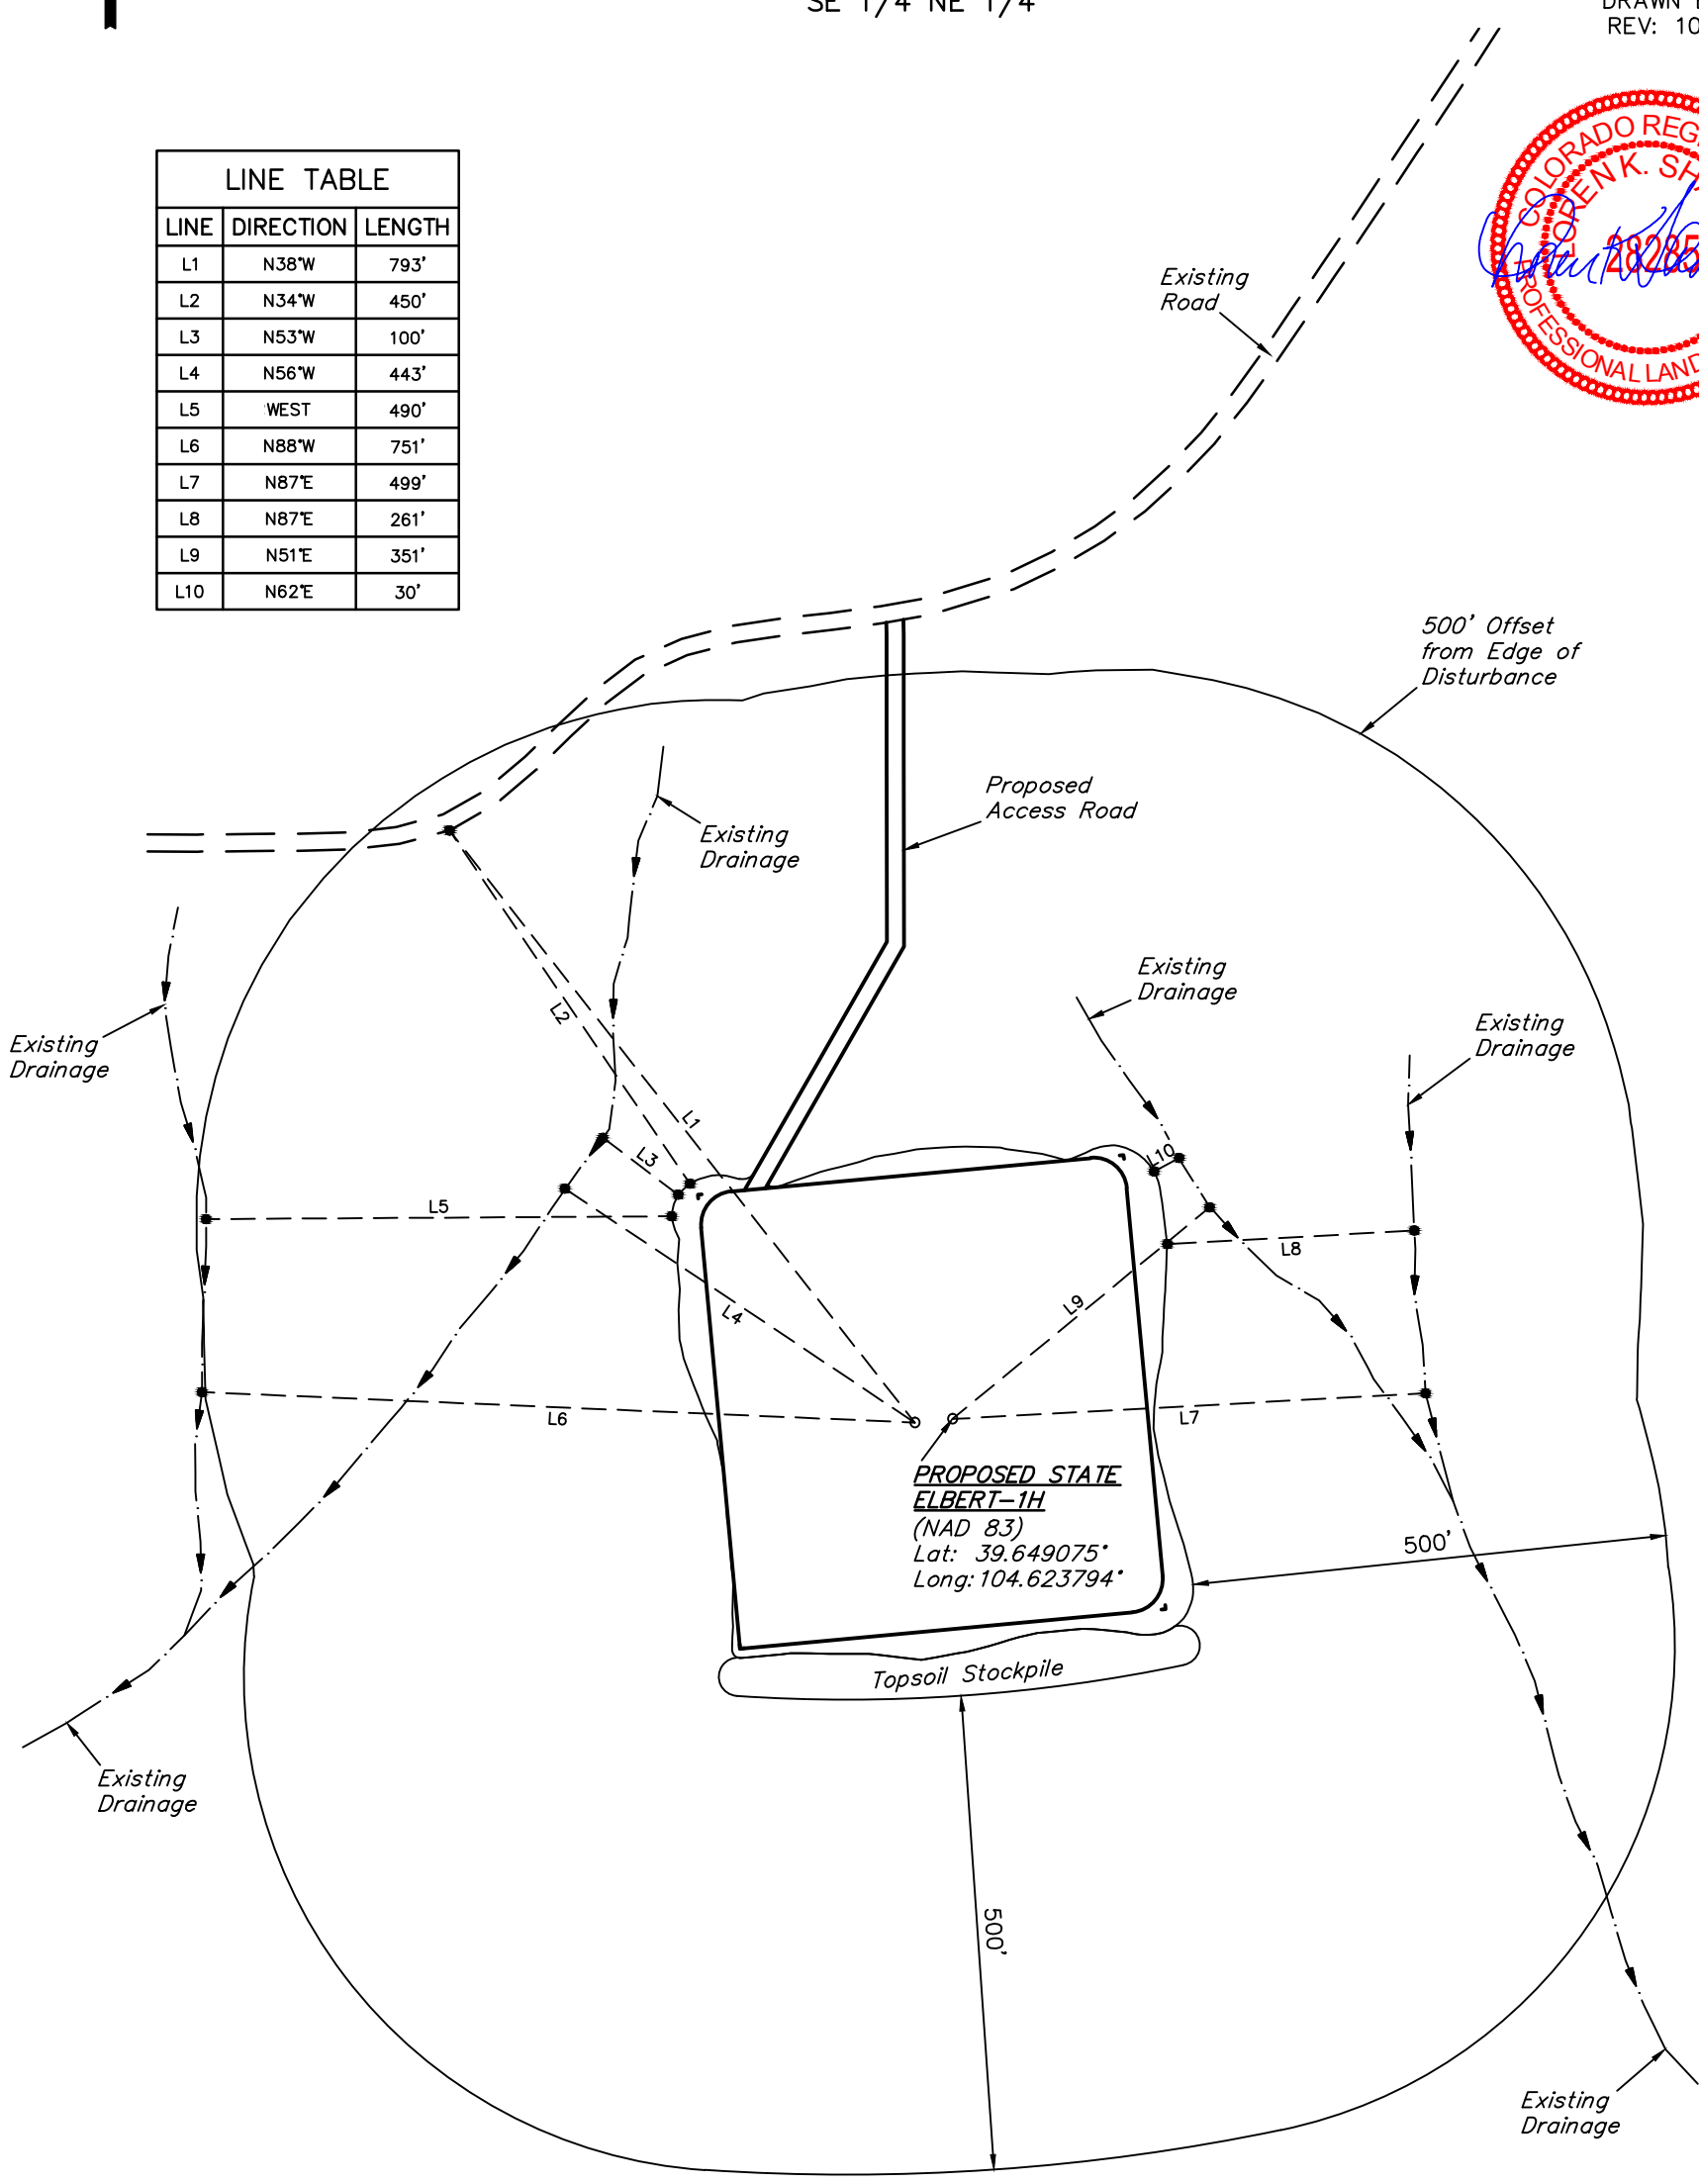

UINTAH ENGINEERING & LAND SURVEYING
85 So. 200 East * Vernal, Utah 84078 * (435) 789–1017