ELM RIDGE EXPLORATION COMPANY, LLC: IGE 129
1440' FSL, 987' FWL, SECTION 9, T-33-N, R-8-W, N.M.P.M., LA PLATA COUNTY, CO. GROUND LEVEL ELEVATION: 6711'

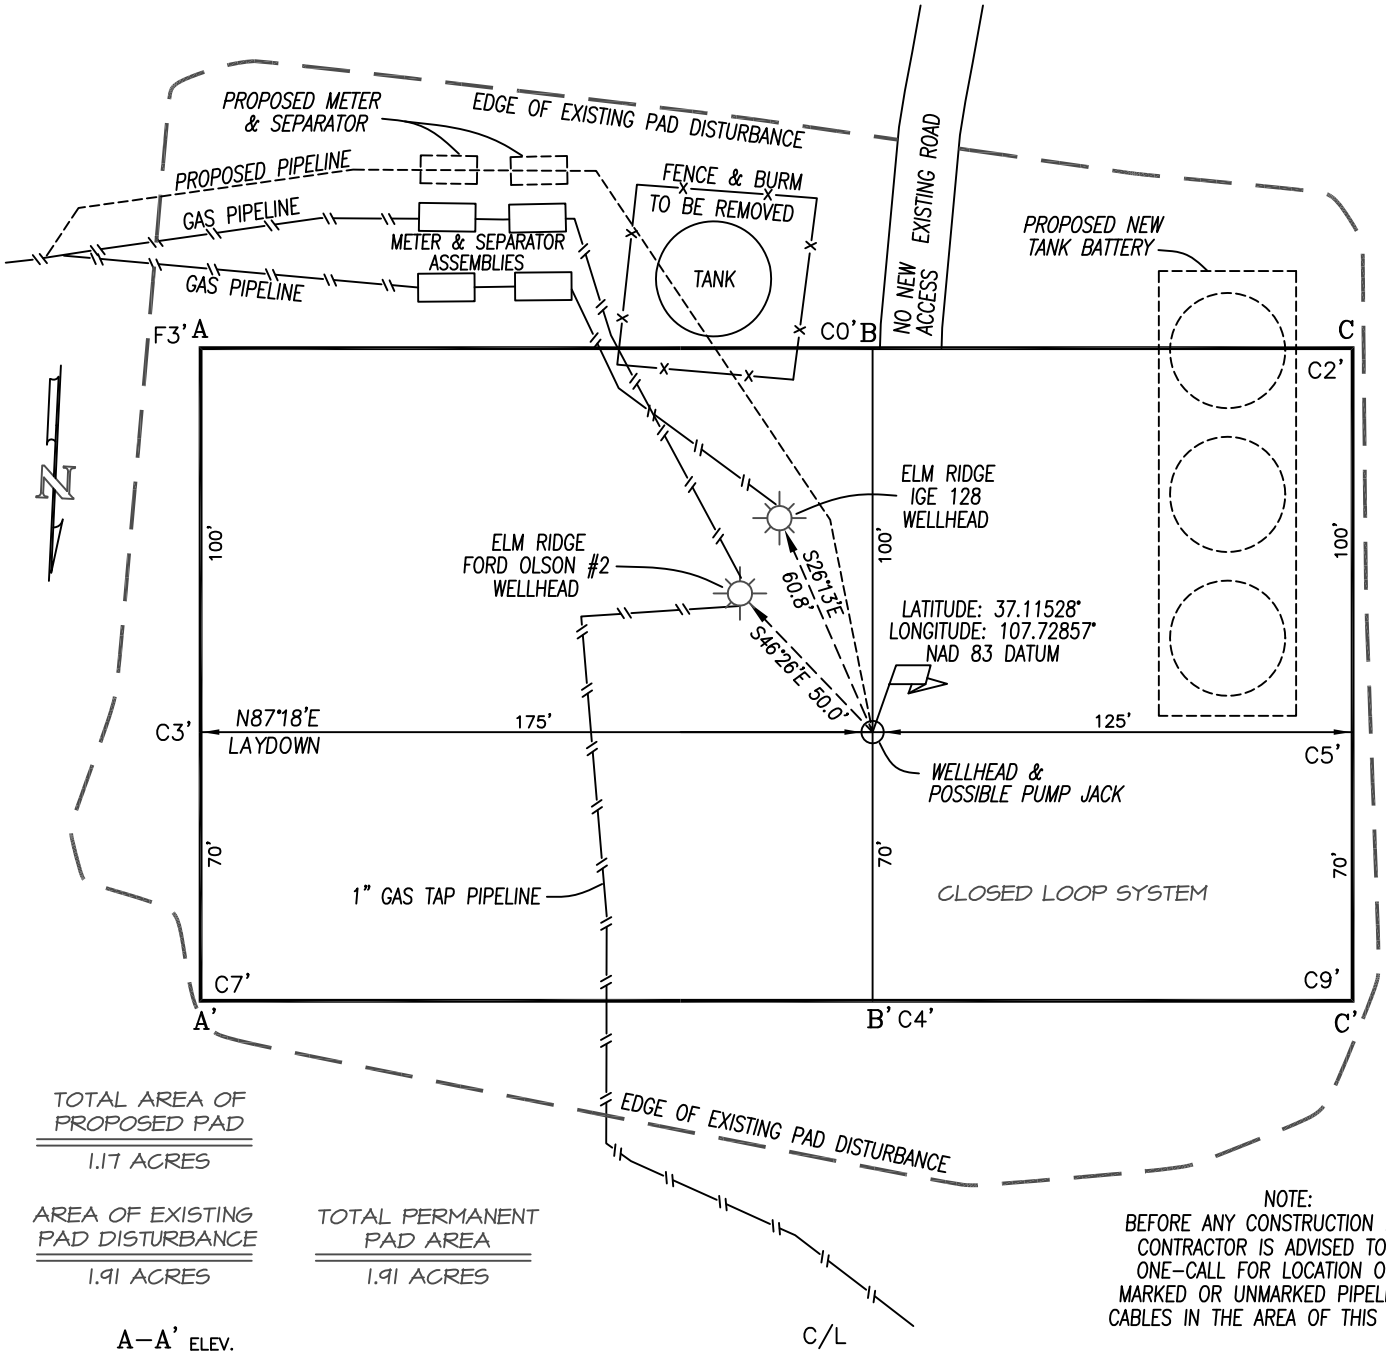

TOTAL AREA OF PROPOSED PAD
1.17 ACRES

AREA OF EXISTING PAD DISTURBANCE
1.91 ACRES

TOTAL PERMANENT PAD AREA
1.91 ACRES

NOTE:
BEFORE ANY CONSTRUCTION BEGINS, CONTRACTOR IS ADVISED TO CALL ONE-CALL FOR LOCATION OF ANY MARKED OR UNMARKED PIPELINES OR CABLES IN THE AREA OF THIS PROJECT.

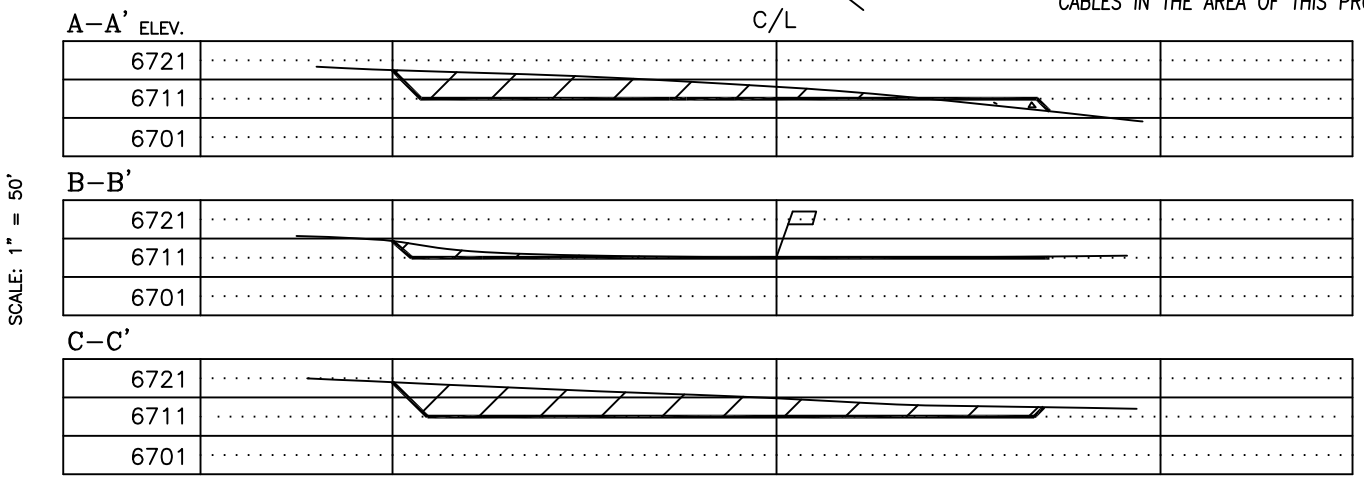

DRAWING SCALE: 1" = 50'	DATE DRAWN: 2/4/14	NORTHSTAR SURVEYING & MAPPING, INC.	FILE NO.ELM097CF	DRAWN BY: K.R.	CHECKED BY: K.R.