BILL BARRETT CORPORATION

TARGET BOTTOM HOLE DRAWING FOR

FIDUCIAL 6-62-34_35 SWSW PAD #6-62-34-6457BH2 & 4956BH2

SECTION 34, T6N, R62W, 6th P.M.

SW 1/4 SW 1/4

FIGURE #6

SCALE: 1" = 1000'

DATE: 03-07-14

DRAWN BY: J.S.

COLORADO REGISTERED
LOREN K. SHANKS
PROFESSIONAL LAND SURVEYOR
38286
03-04-14

Prevailing Winds

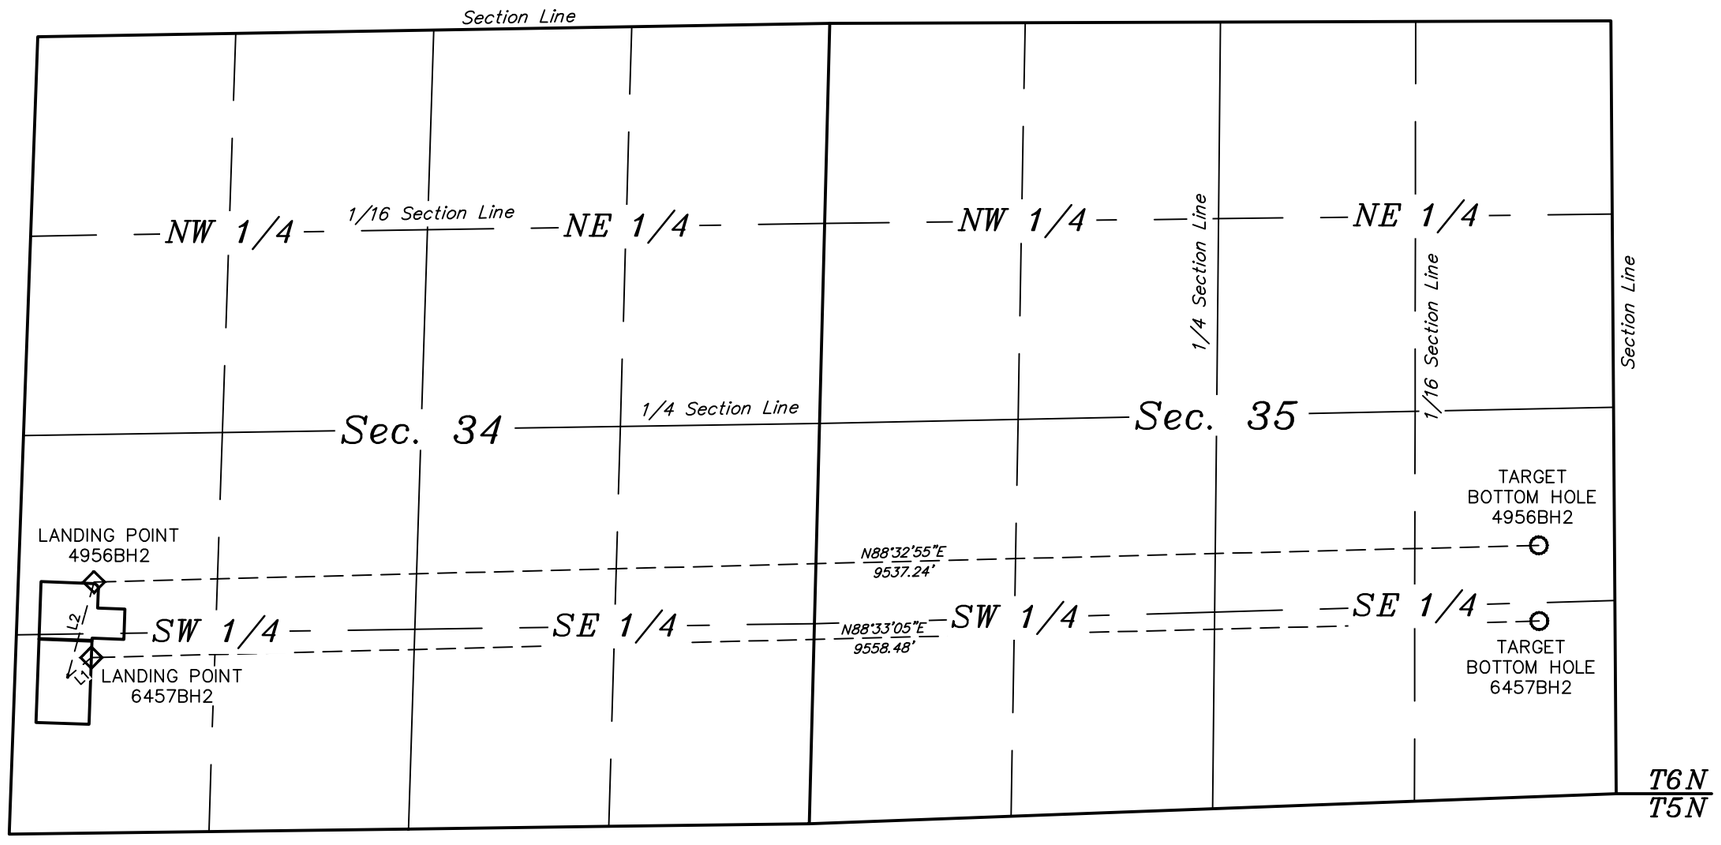

LINE TABLE		
LINE	DIRECTION	LENGTH
L1	N49°57'58"E	202.16'
L2	N15°38'30"E	637.93'

UINTAH ENGINEERING & LAND SURVEYING

*85 So. 200 East * Vernal, Utah 84078 * (435) 789-1017*