Attachment #2 – Proposed Wellbore Diagram

Encana Services Company Ltd.	PROPOSED
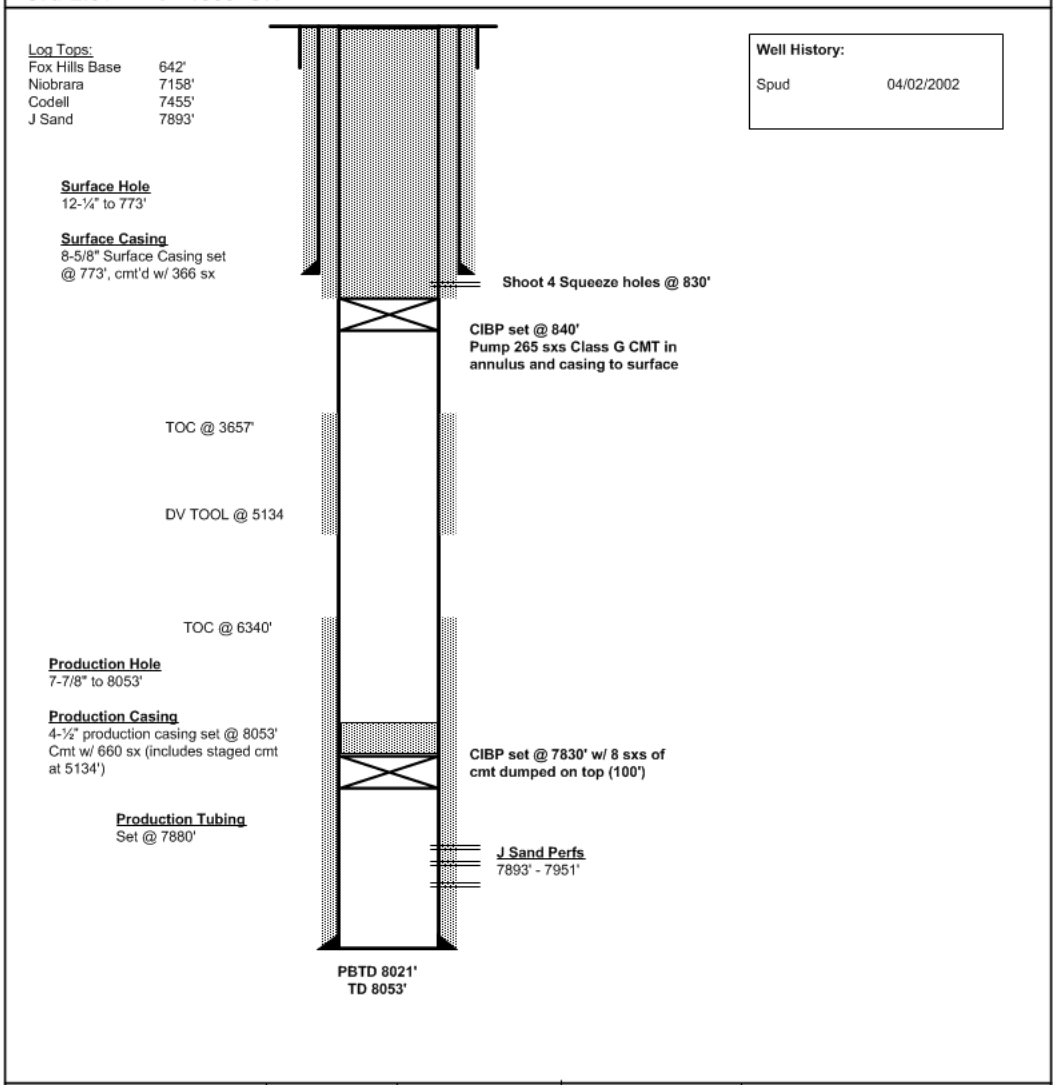
Well : **EWING 13-30**
Field : **Wattenberg**
County : **Weld County** **State : Colorado**
Surface : **Lat: 40.107277** **Long: -104.82818**
: **1989' FSL, 521' FWL NWSW Sec 30 T2N R66W**
API # : **05-123-20456**
Grd Elev : **4866' GR** **KB Elevation: 4882' KB**