NOBLE ENERGY INC.

MILNE 01
SENW 18-6N-65W
1980' FNL & 1970' FWL
WELD COUNTY, CO
Wattenberg
CURRENT WELLBORE SCHEMATIC
with PROPOSED P&A
10/2/2014

API: 05-123-11501
COGCC #

GL Elev: 4768'
KB Elev: 4781'

Spud Date: 11/19/1983

Surface Casing :
8 5/8" 24# @ 334'
Cement: 200 sx
TOC: Surface

TOC @ 6432'

Production Casing :
4 1/2" 11.6# @ 7262'
Cement: 240 sx (Calculated)
TD: 11/26/1983

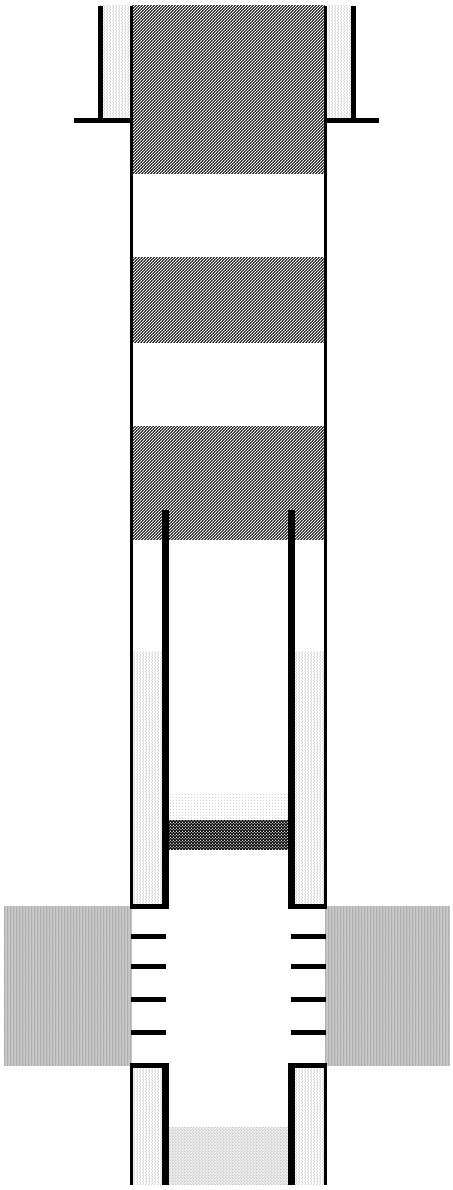

Cut surface casing off 6'-8' below surface.

Pump approx 250 sx shoe plug @ 650'
Will bring cement to surface.

50 sx Courtesy Plug @ 2500'

Pump 125 sx stub plug where csg was pulled
Cut and pull csg @ 4600'

CIBP @ 7114' w/ 2 sx cement on top

Codell Perforations 7164' - 7175'