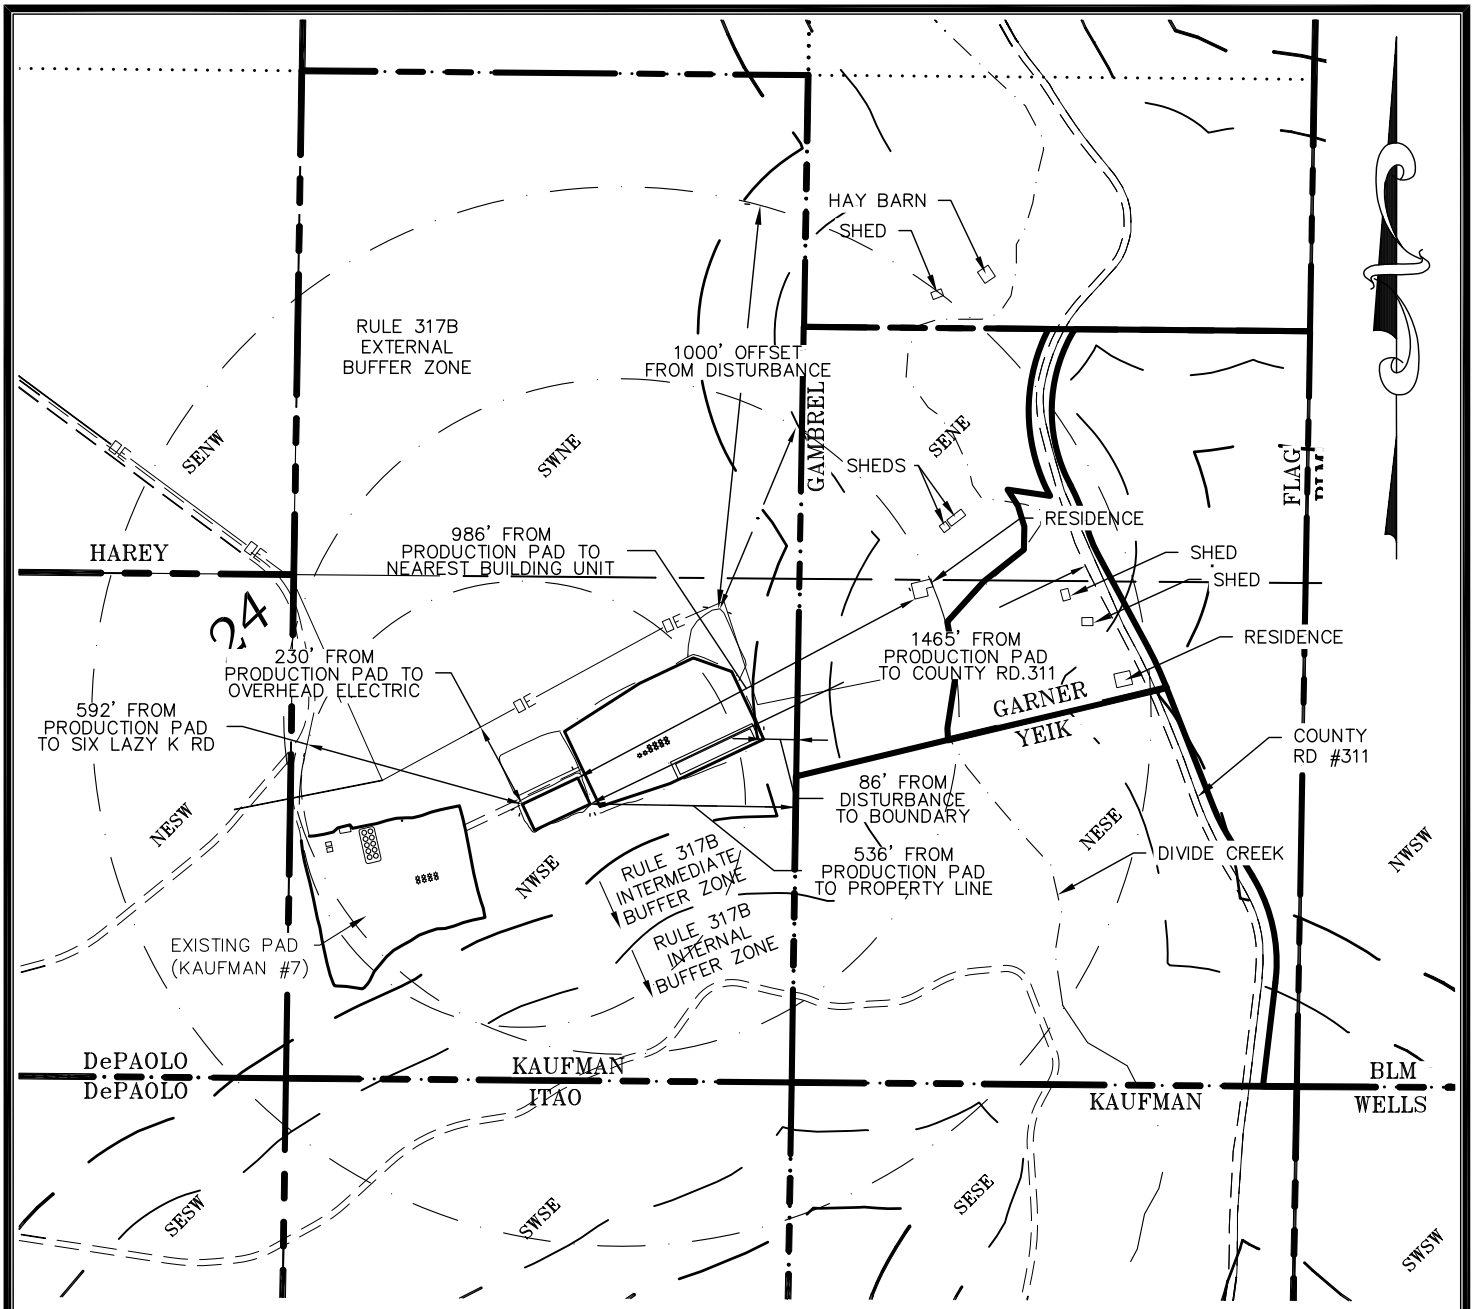

NOTE: PROPOSED LOCATION IS 99.6% IN RULE 317B EXTERNAL BUFFER ZONE WITH 0.4% IN THE RULE 317B INTERMEDIATE BUFFER ZONE.

PROPERTY OWNERS WITHIN 500' OF DISTURBANCE		
PARCEL NUMBER	NAME	ADDRESS
2179-244-00-325	WILLIAM & JANETTE KAUFMAN	925 BENNETT AVENUE, GLENWOOD SPRINGS, CO 81601
2179-241-00-308	TERRY L. GAMBREL	4050 COUNTY ROAD 311, NEW CASTLE, CO 81647
2179-244-00-435	WILLIAM YEIK	PO BOX 502, EAGLE, CO 81631
2179-244-00-423	HARRY & LESLIE GARNER	4181 COUNTY ROAD 311, NEW CASTLE, CO 81647
2179-243-00-224	CARMINE & LAURIE DEPAOLO	1156 SIX LAZY K ROAD, NEW CASTLE, CO 81647

ECLIPSE surveying
111 E. THIRD ST., SUITE 208, RIFLE, CO 81650
(970) 625-3048

REV. DATE:	11/12/14
SURVEY DATE:	11/8/10
RELEASE DATE:	11/22/10
SCALE:	1" = 500'
SHEET:	6 OF 7
PROJECT #:	KFMN5

Bill Barrett Corporation

KAUFMAN PAD 5
PAD OFFSET FOOTAGES