WELL LOCATION MAP

SHULL
1-25-9-60 PAD

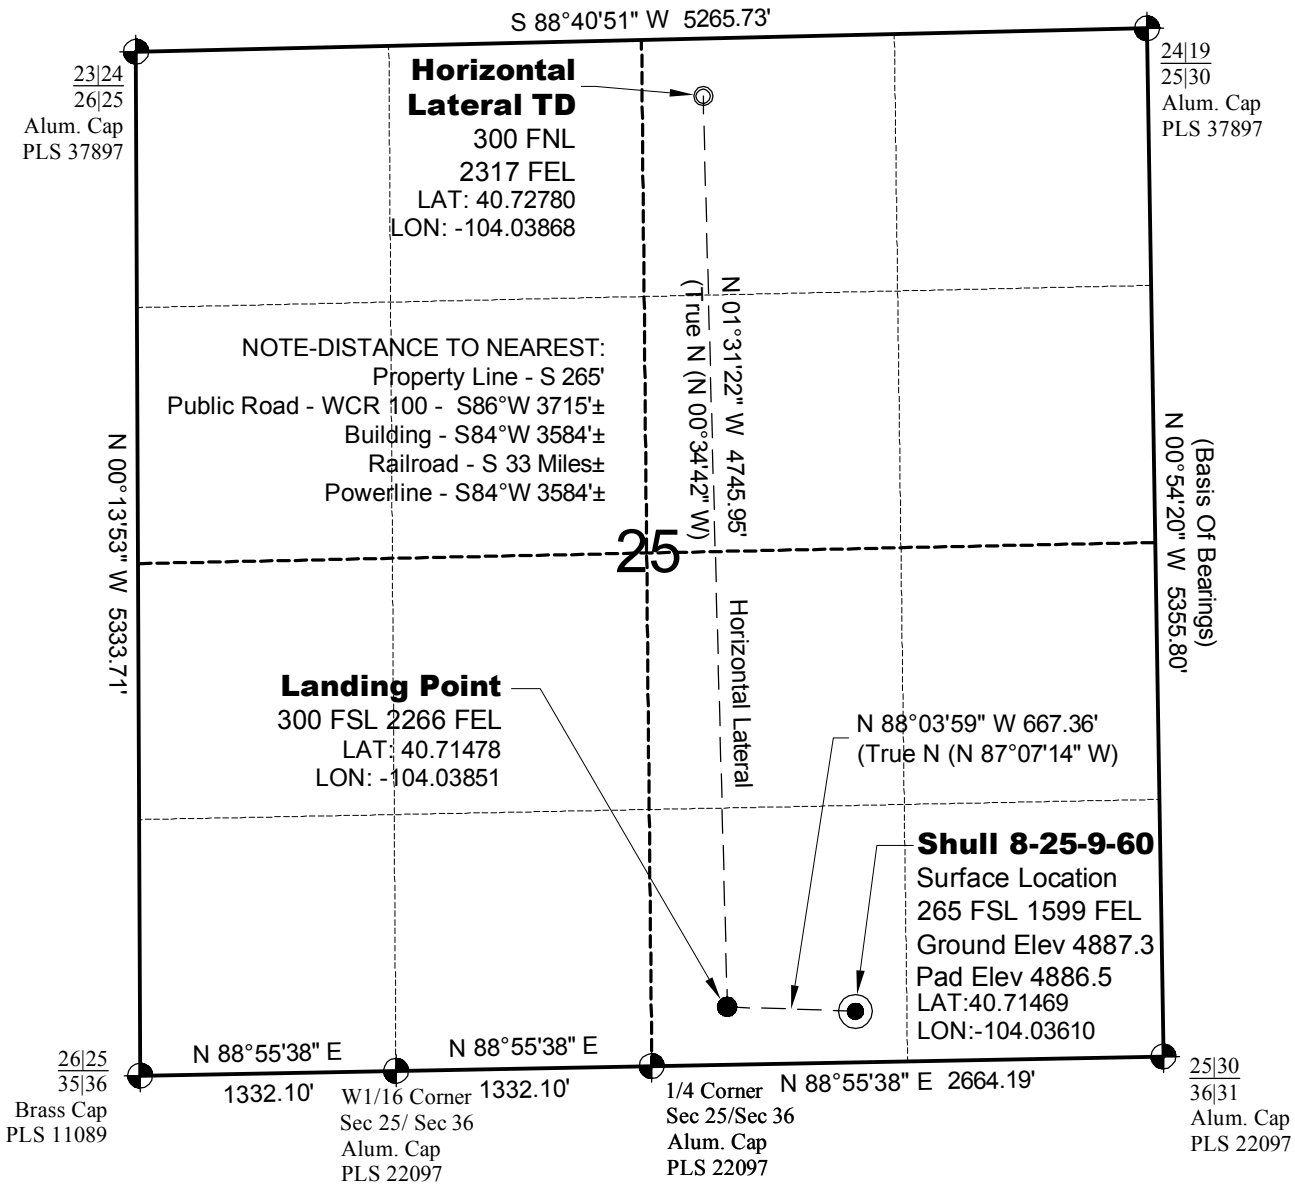

SURVEYOR'S STATEMENT

The undersigned hereby states that the well location shown hereon was staked on the ground based on existing monumentation and/or physical evidence found in the field and is correct to the best of my knowledge, information and belief.

COLORADO REGISTERED
DAVID C. COSTNER
12/18/14
25936
PROFESSIONAL LAND SURVEYOR

N
North

0 1000 2000
Graphic Scale in Feet
1" = 1000'

NOTES

1.) Horizontal coordinates based on NGS control point "SNOW" and vertical datum based on NGS control point "G 209" with an elevation of 4955.32. NAVD 1988.
2.) All directions, distances, and dimensions shown hereon are based on coordinates from the "Colorado coordinate system of 1983 north zone" (article 52 of title 38, C.R.S.).
3.) All section line dimensions shown hereon are based on field measurements of existing monuments and/or physical evidence found in the field unless otherwise indicated.
4.) Physical features shown hereon are for graphical representation only.
5.) See Form 2A for visible improvements within 500' of wellhead.
6.) Distances to nearest section lines are measured perpendicularly.
7.) This is not a land survey nor land survey plat.
8.) Date of Survey 9/17/14; Date of Drawing 12/18/14. REV2
PDOP Reading: 1.9 Instrument Operator: Marc Woodard

GEO SURV
LAND SURVEYING AND MAPPING
LAFAYETTE - WINTER PARK
Ph 303 666 0379 Fx 303 665 6320

CARRIZO NIOBRARA LLC
SHULL 8-25-9-60

SL SW1/4 SE1/4 SEC. 25 T9N R60W
HL TD NW1/4 NE1/4 SEC. 25 T9N R60W
6th PM WELD COUNTY COLORADO

DWG: G:\GEOSURV\WeldzNorth\Carrizo 110004\Wellplats\Shull 25-9-60\Shull 8-25-9-60 Plat R2.dwg USER: SHH DATE: Dec 18, 2014 9:08am