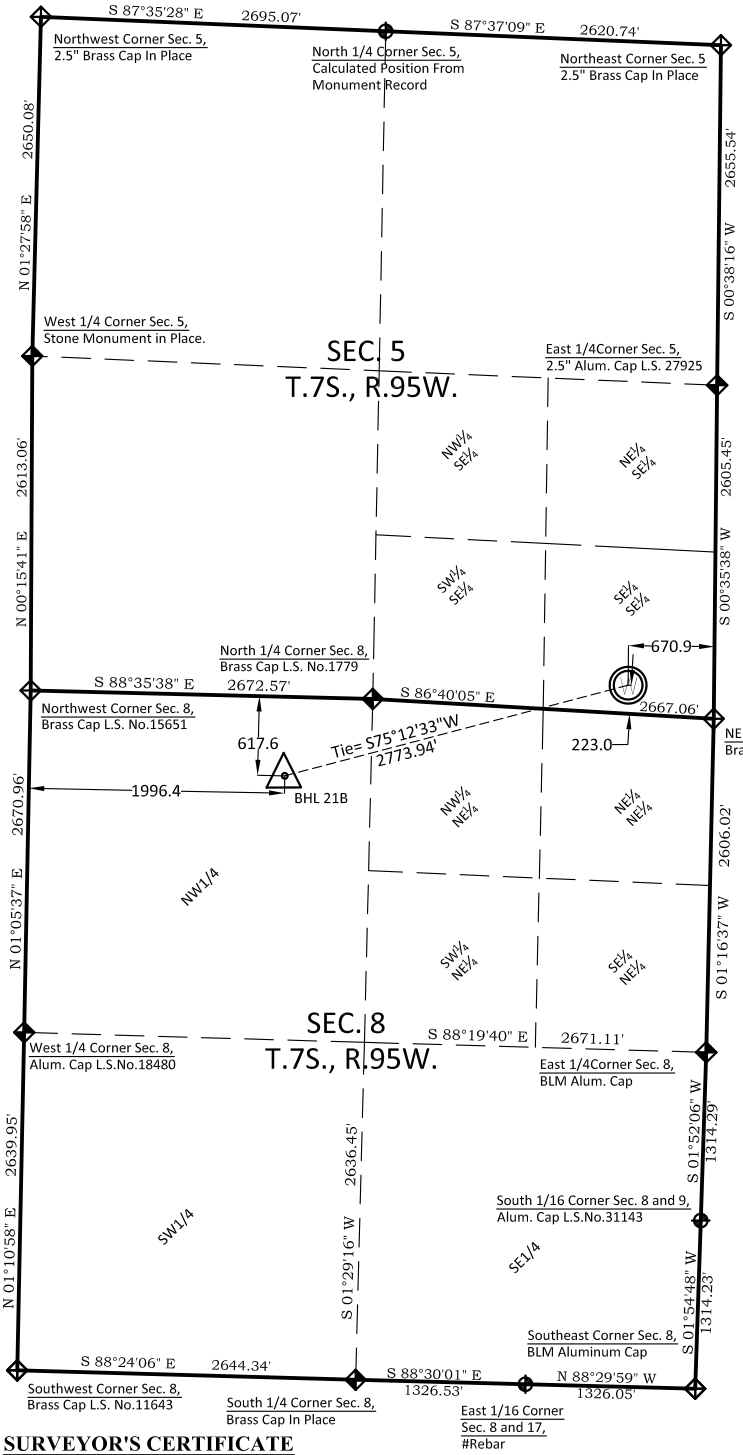

Note:
The measurement for determining any Designated Setback Location shall be made from the center of the Well nearest any Building Unit to the nearest wall or corner of such Building Unit.

Building -	*644'*
Building Unit -	*370'*
HOBU -	*5264'*
DOAA -	*N/A*
Public Road -	*245'*
Above Grnd Util. -	*237'*
Railroad -	*4919'*
Property Line -	*223'*

Current Surface Land Use : Gas Pad

Legend

- Field Surveyed Section Corner
- Field Surveyed Quarter Corner
- Calculated Section Corner Location
- Field Surveyed 1/16 Corner

750' 0' 1500'

Graphic Scale in Feet
1"= 1500'

Surface: 21B-08-07-95
223' FSL
671 FEL
Gnd El= 5528
Pad El= 5532
NAD83
Lat: 39.460031079°N
Long: 108.014268356°W

Bottom: 21B-08-07-95
618' FNL
1996' FWL
NAD83
Lat: 39.457842301°N
Long: 108.023673500°W

Notes:

1. LATITUDE AND LONGITUDE COORDINATES ARE DIFFERENTIALLY CORRECTED AND BASED ON PUBLISHED NGS CONTROL STATION "WDP-5". SYSTEM: UTM ZONE: 13 NORTH DATUM: NAD 1983 (CONUS)
2. ELEVATIONS ARE BASED ON NAVD OF 1929.
3. ALL BOTTOM AND TOP HOLE LOCATIONS ARE MEASURED 90 DEGREES FROM SECTION LINE.
4. USGS QUADRANGLE MAP "GRAND VALLEY".
5. CURRENT SURFACE LAND USE: GAS PAD.
6. PDOP AT THE TIME OF LOCATION OF SURFACE WELL = 1.7
7. GPS OPERATOR: P. HOFFMANN

SURVEYOR'S CERTIFICATE

I, SCOTT E. AIBNER, A REGISTERED LAND SURVEYOR, LICENSED UNDER THE LAWS OF THE STATE OF COLORADO, DO HEREBY CERTIFY THAT THE SURVEY SHOWN HEREON WAS PREPARED BY RIVER VALLEY SURVEY, INC., FOR URSA OPERATING COMPANY LLC, BY ME OR UNDER MY DIRECT SUPERVISION AND HAS BEEN STAKED ON THE GROUND AS SHOWN ON THE PLAT AND THAT THIS PLAT IS A TRUE REPRESENTATION THEREOF.

STATE OF COLORADO SCOTT E. AIBNER 31143 PROFESSIONAL LAND SURVEYOR

BY: _____
SCOTT E. AIBNER, COLORADO REG. NO. 31143

Prepared For: Ursa Operating Company LLC
Proposed Tompkins 21B-08-07-95 Well, Surface Situate in The SE¼SE¼ Section 5, Township 7 South, Range 95 West of the 6 th. Principal Meridian, County of Garfield, State of Colorado.

Ursa OPERATING COMPANY

River Valley Survey, Inc.
110 East 3rd. Street, Suite 213
Rifle, Colorado 81650
Ph: 970-379-7846

Project: RVS 06001-47		
Field Date: 04-22-14	**Scale:** 1"= 1500'	
Date: 01-30-15	**Sheet:** 1 of 1	

303.a Form 2
Tompkins Pad
Tompkins Well 21B-08-07-95
Section 8, Township 7 South, Range 95 West