Existing | KB=10' | Proposed

Scottdale Ranch 14-35
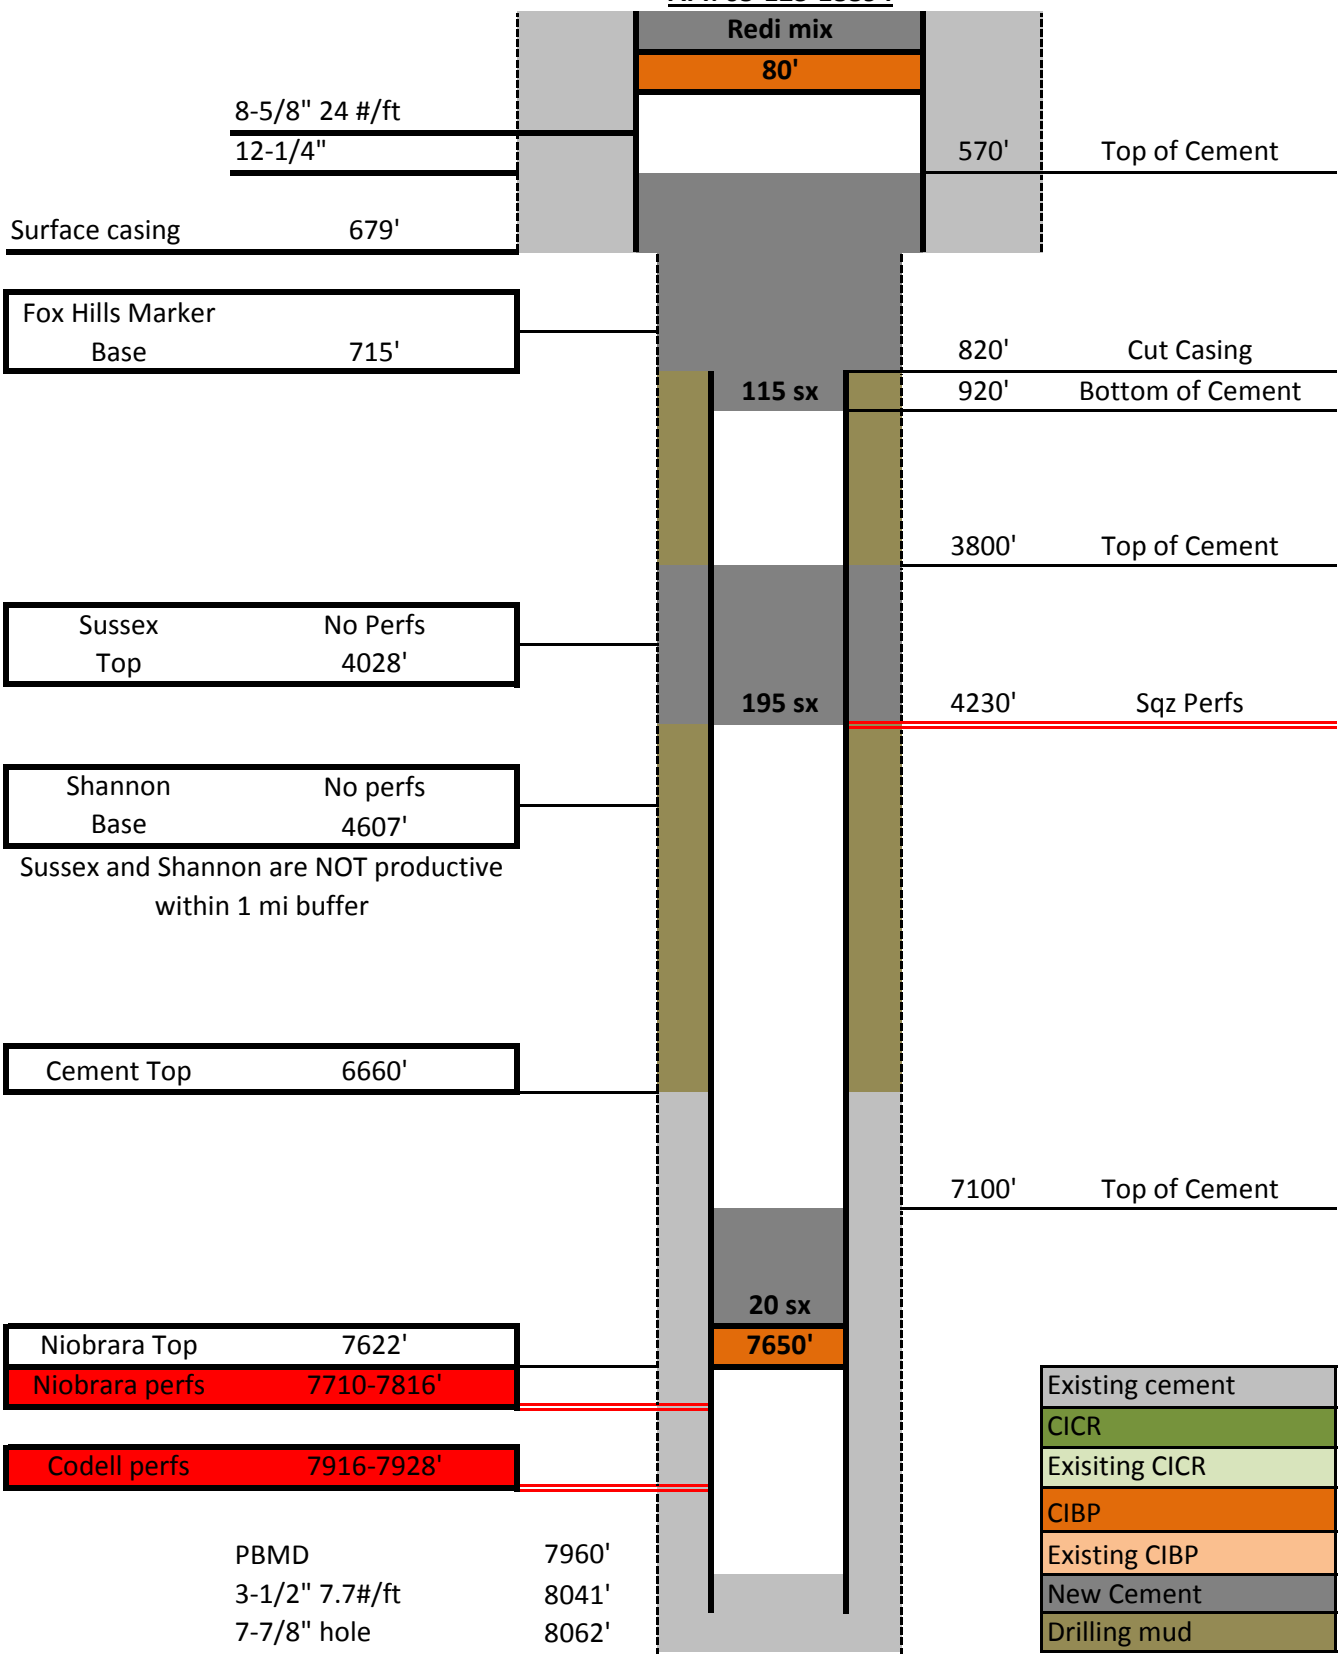
API: 05-123-18894