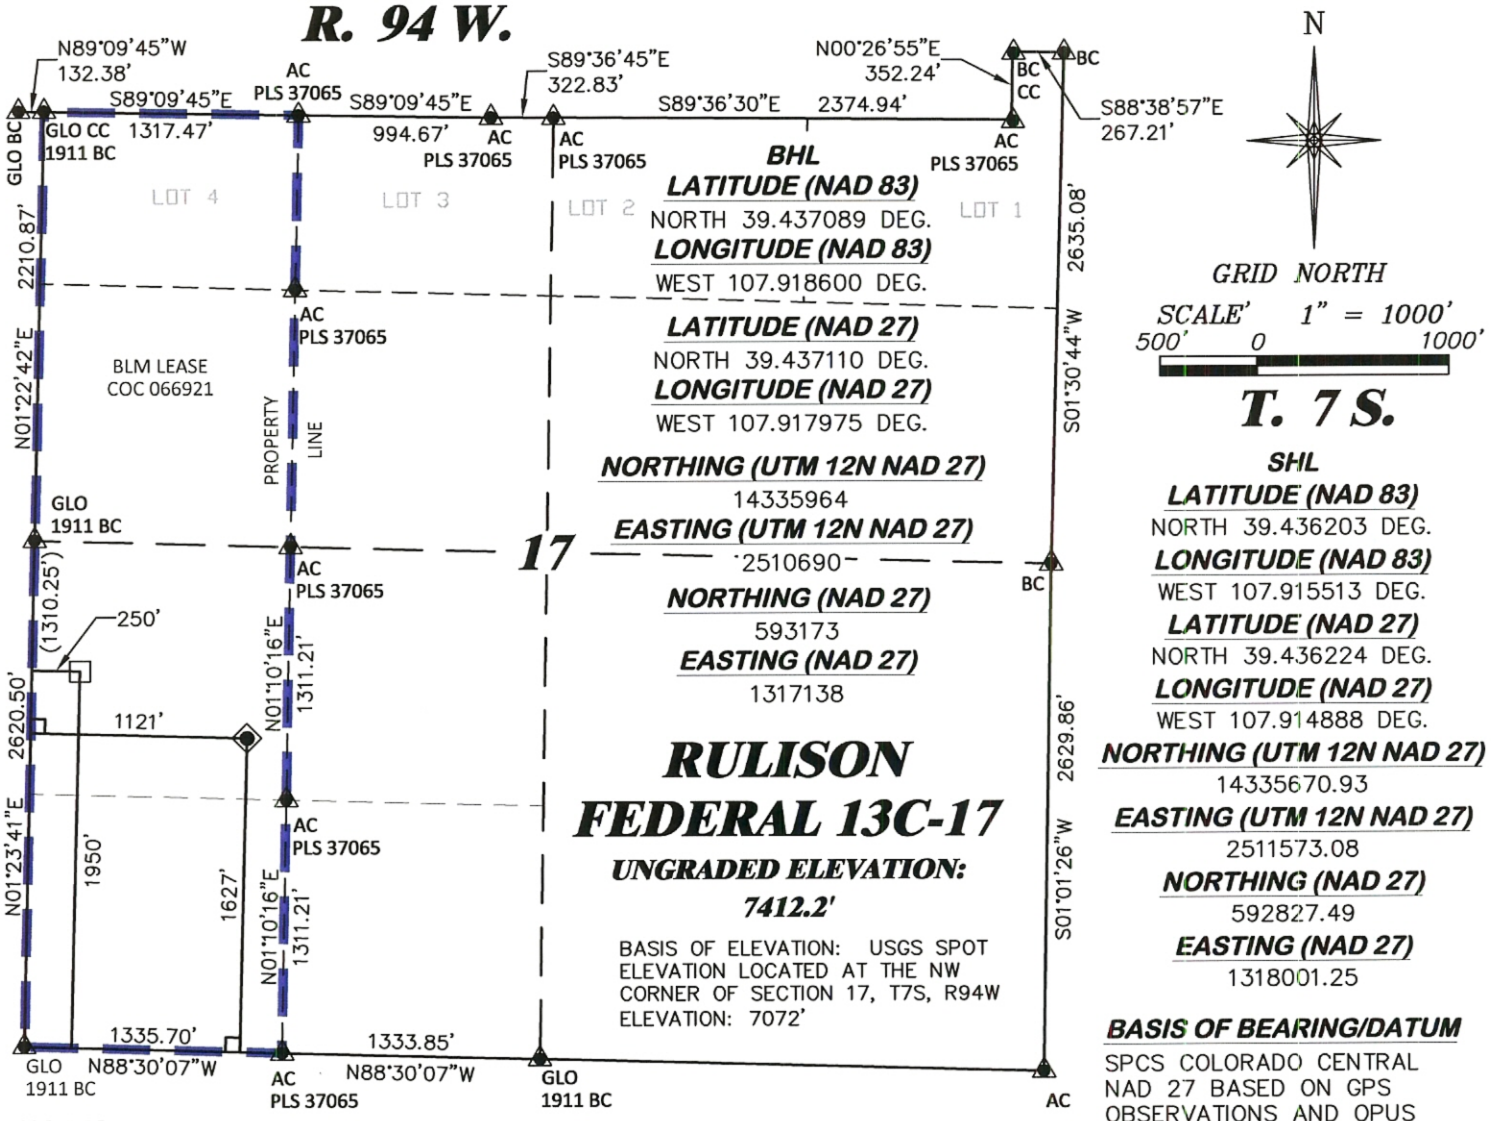

BASIS OF BEARING/DATUM

SPCS COLORADO CENTRAL NAD 27 BASED ON GPS OBSERVATIONS AND OPUS SOLUTION ON DRG CONTROL POINT "17-7-94 RESET" HAVING A POSITION OF:
NAD83(2011)
LAT 39° 26' 10.67" NORTH
LONG 107° 54' 58.98" WEST
NAVD88 ELEVATION: 7356.85'

THE WEST LINE OF THE SW¼ OF SECTION 17, MONUMENTED BY GLO BC'S AND BEARING N 01°23'41" E.

NOTES

1. GPS OPERATOR MIKE BRENNAN OBSERVED A PDOP OF 0.9.
2. ALL GPS OBSERVATIONS ARE IN COMPLIANCE WITH COGCC RULE No.215.
3. EXISTING IMPROVEMENTS WITHIN 500' OF LOCATION. SEE EXHIBIT 2D.
4. SURROUNDING SURFACE USE IS NATIVE BRUSH, NON CROP RANGELAND.

LEGEND

- WELL LOCATION
- APPROX. BHL
- DENOTES 90° TIE
- PREVIOUSLY FOUND MONUMENT
- LEASE LINE

SURVEYOR'S STATEMENT

I, RICHARD A BULLEN JR., AN EMPLOYEE AND AGENT ON BEHALF OF D.R. GRIFFIN & ASSOCIATES, INC. STATE THE PLAT HEREON IS A CORRECT REPRESENTATION OF A SURVEY MADE UNDER MY SUPERVISION ON THE 15th DAY OF APRIL, 2015 OF THE SHOWN RULISON FEDERAL 13C-17 AND THAT THE LOCATION HAS BEEN STAKED ON THE GROUND.

Notice: In accordance with Colorado State Law, any legal action based upon any defect in this survey plat must commence within three (3) years after first discovery of such defect. In no event, may any action based upon any defect in this survey plat be commenced more than ten (10) years from the date of certification shown hereon.

COLORADO REGISTERED PROFESSIONAL LAND SURVEYOR RICHARD A. BULLEN 28647

5/15/15

Richard A. Bullen Jr.

COLORADO PLS No. 28647

17L-794 PAD

DRG GRIFFIN & ASSOCIATES, INC.
1414 ELK ST., ROCK SPRINGS, WY 82901
(307) 362-5028

PLAT OF DRILLING LOCATION IN NWSW, SECTION 17, FOR CAERUS OIL & GAS

DRAWN: 4/16/2015 - TCM	SCALE: 1" = 1000'
REVISED: 5/15/2015 - DEH	DRG JOB No. 20793
REVISED WELL/PAD NAMES	EXHIBIT 1O

1627' F/SL, & 1121' F/WL, SECTION 17, T. 7 S., R. 94 W., 6TH P.M., GARFIELD COUNTY, COLORADO