PROPOSED WELLBORE SCHEMATIC

BONANZA CREEK

Well Name: **NORTH PLATTE O34-K31-13HNB**

API Number:

Legal Location: **SE 1/4, SE 1/4, Sec 13, T5N, R63W, 6th PM**

County: **Weld County**

Date: **August 4, 2015**

CEMENT

FORMATION

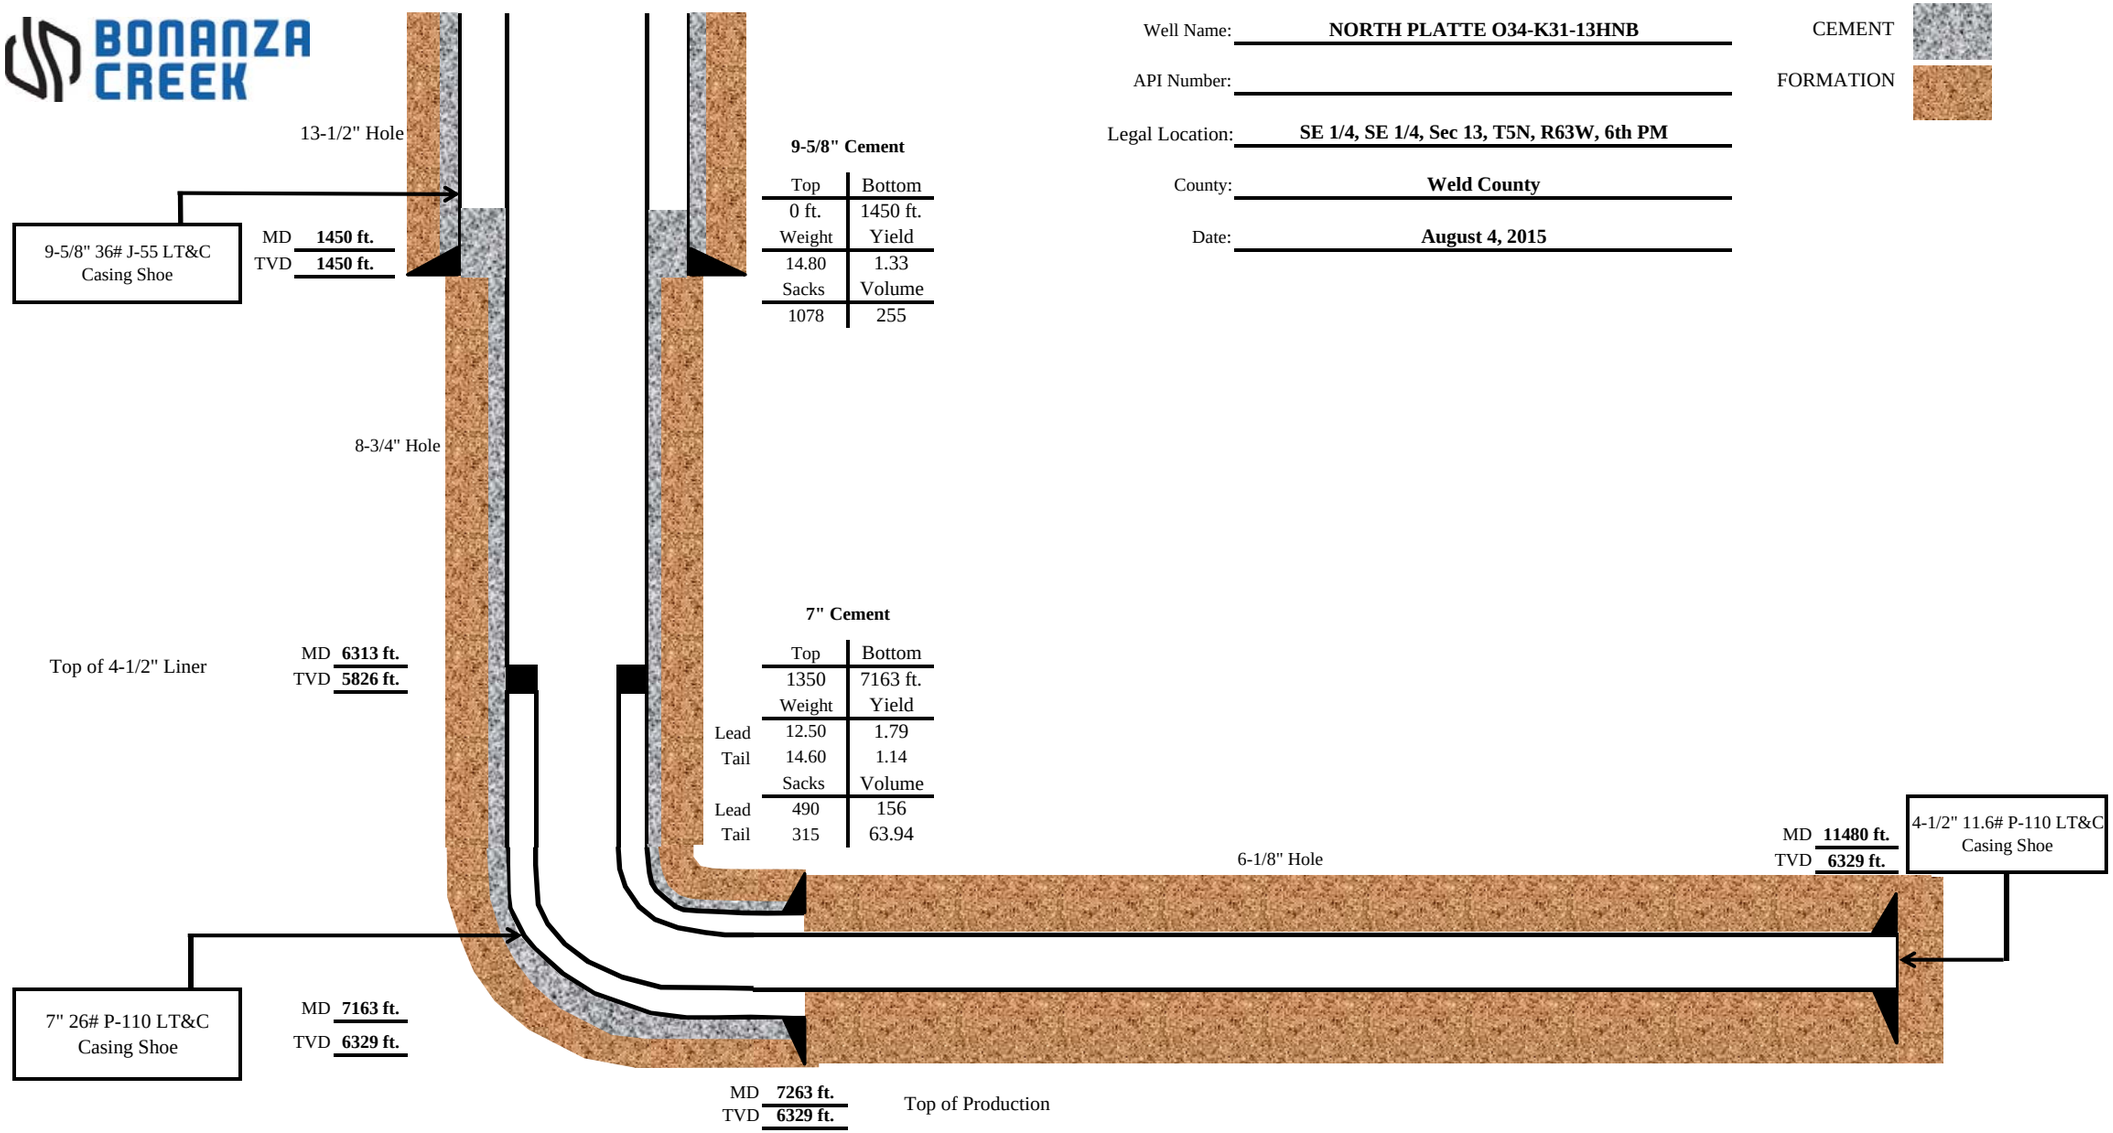

9-5/8" Cement

Top	Bottom
0 ft.	1450 ft.
Weight	Yield
14.80	1.33
Sacks	Volume
1078	255

7" Cement

	Top	Bottom
	1350	7163 ft.
	Weight	Yield
Lead	12.50	1.79
Tail	14.60	1.14
	Sacks	Volume
Lead	490	156
Tail	315	63.94