Attachment to Form 6

Diamond Operating Inc.

UPRR Work #1 [API #: 05-075-08156]

Logan County, CO

REVISED

WELLBORE DIAGRAMS

UPRR Work #1

SW SW 23-T12N-R53W

Current Configuration

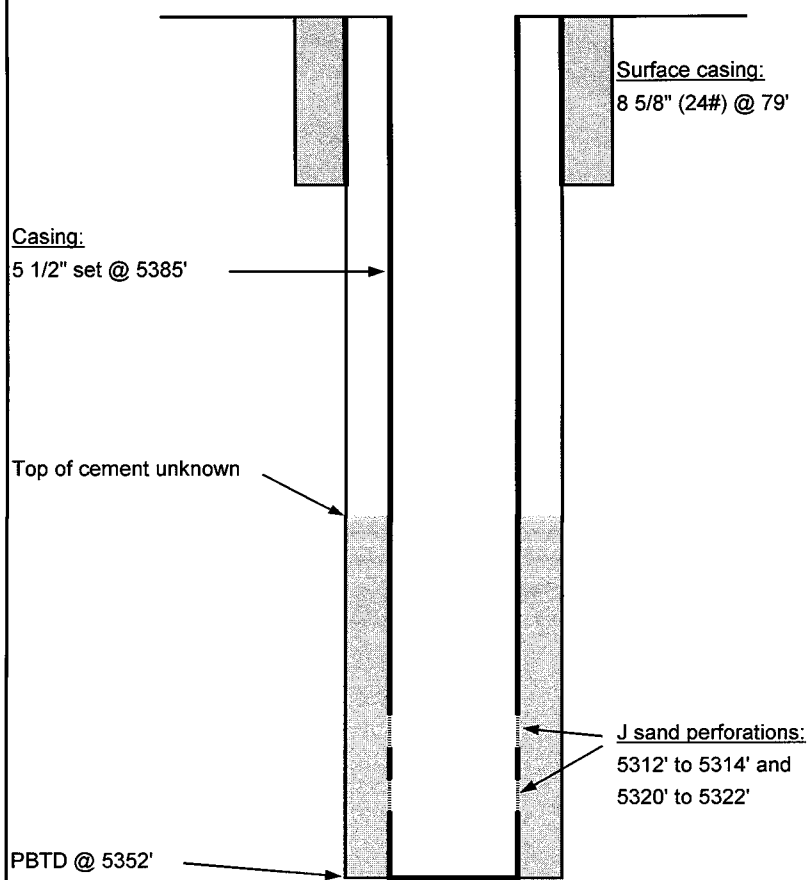

Not to scale

P & A Configuration

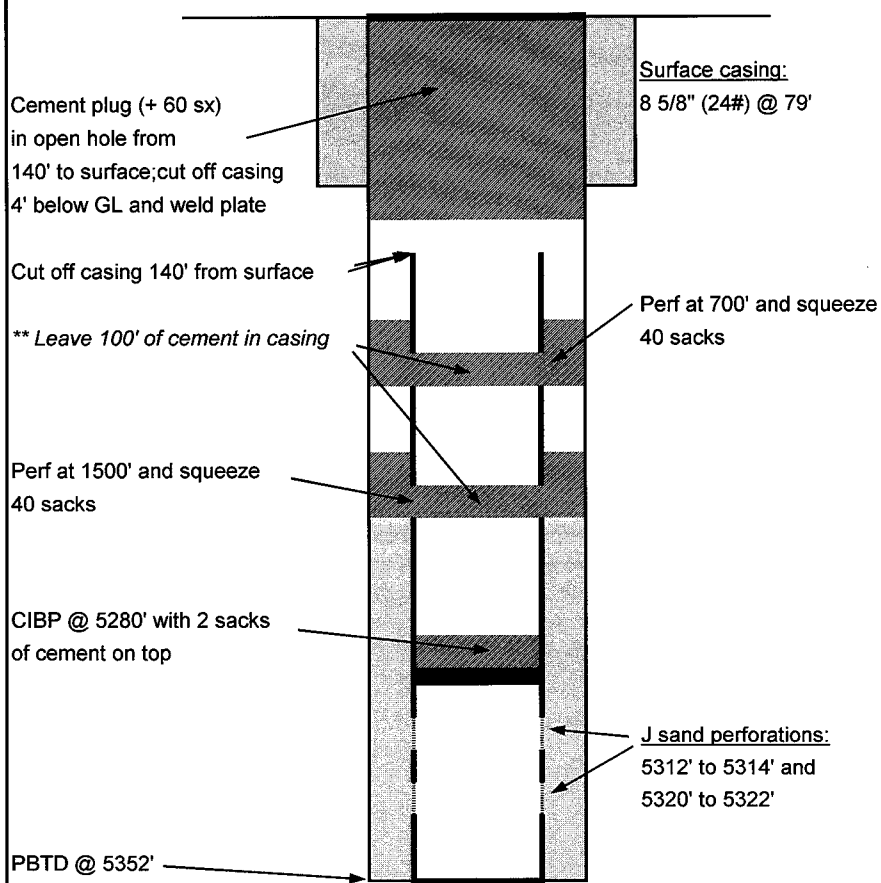

Not to scale