WELL	Fauver #1-20H		Newpek Drilling Program		
TYPE	VERT/HORIZONTAL	RIG		DATE	11/3/2015
FIELD	WILDCAT	COUNTY	WELD, COLORADO	ELEVATION	4,519.8'
GAS/OIL	OIL	MUD		CEMENT	
LOCATION:	SECTION 20, T9N, R56W			SBHT	2,230 PSI

COMMENTS: OBJECTIVE FORMATION - NIOBRARA "B"

MUD-LOGGER	SURVEYS	ELECTRIC LOGGING	FORMATION DEPTHS	TVD	HOLE SIZE BITS	CASING CEMENT	WELLHEAD	MUD WEIGHT

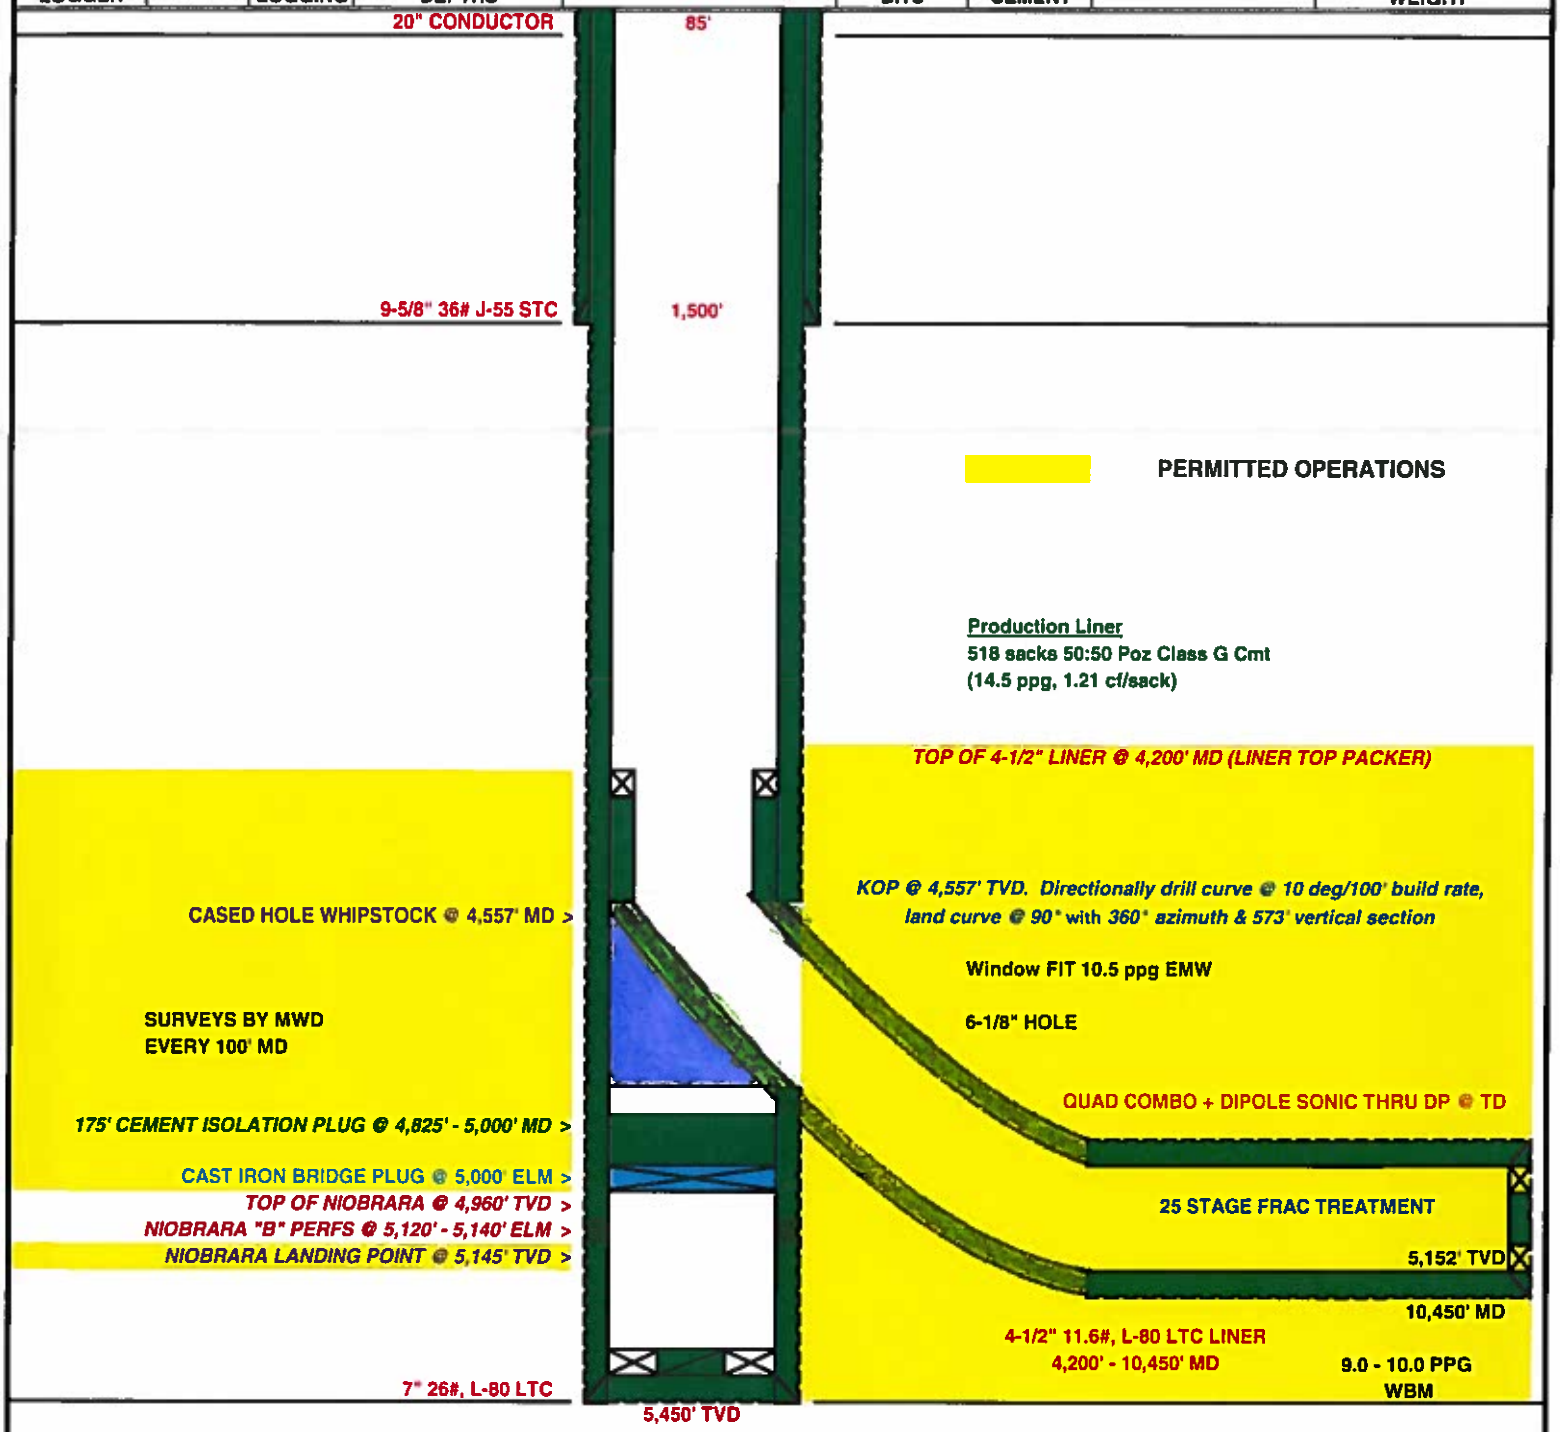

			OFFICE	CELL
AFE #				
API#	ENGINEER	DAN SCOTT	972-556-3632	214-288-1228
	GEOLOGIST	PETER LOEFFLER	720-744-3407	720-635-3879