PROPOSED WELLBORE SCHEMATIC

Well Name:	**NORTH PLATTE O34-K31-13HNB**
API Number:	**05-123-42477-00**
Legal Location:	**SE 1/4, SE 1/4 of Section 13, T5N, R63W, 6th PM**
County:	**Weld County**
Date:	**January 11, 2016**

CEMENT
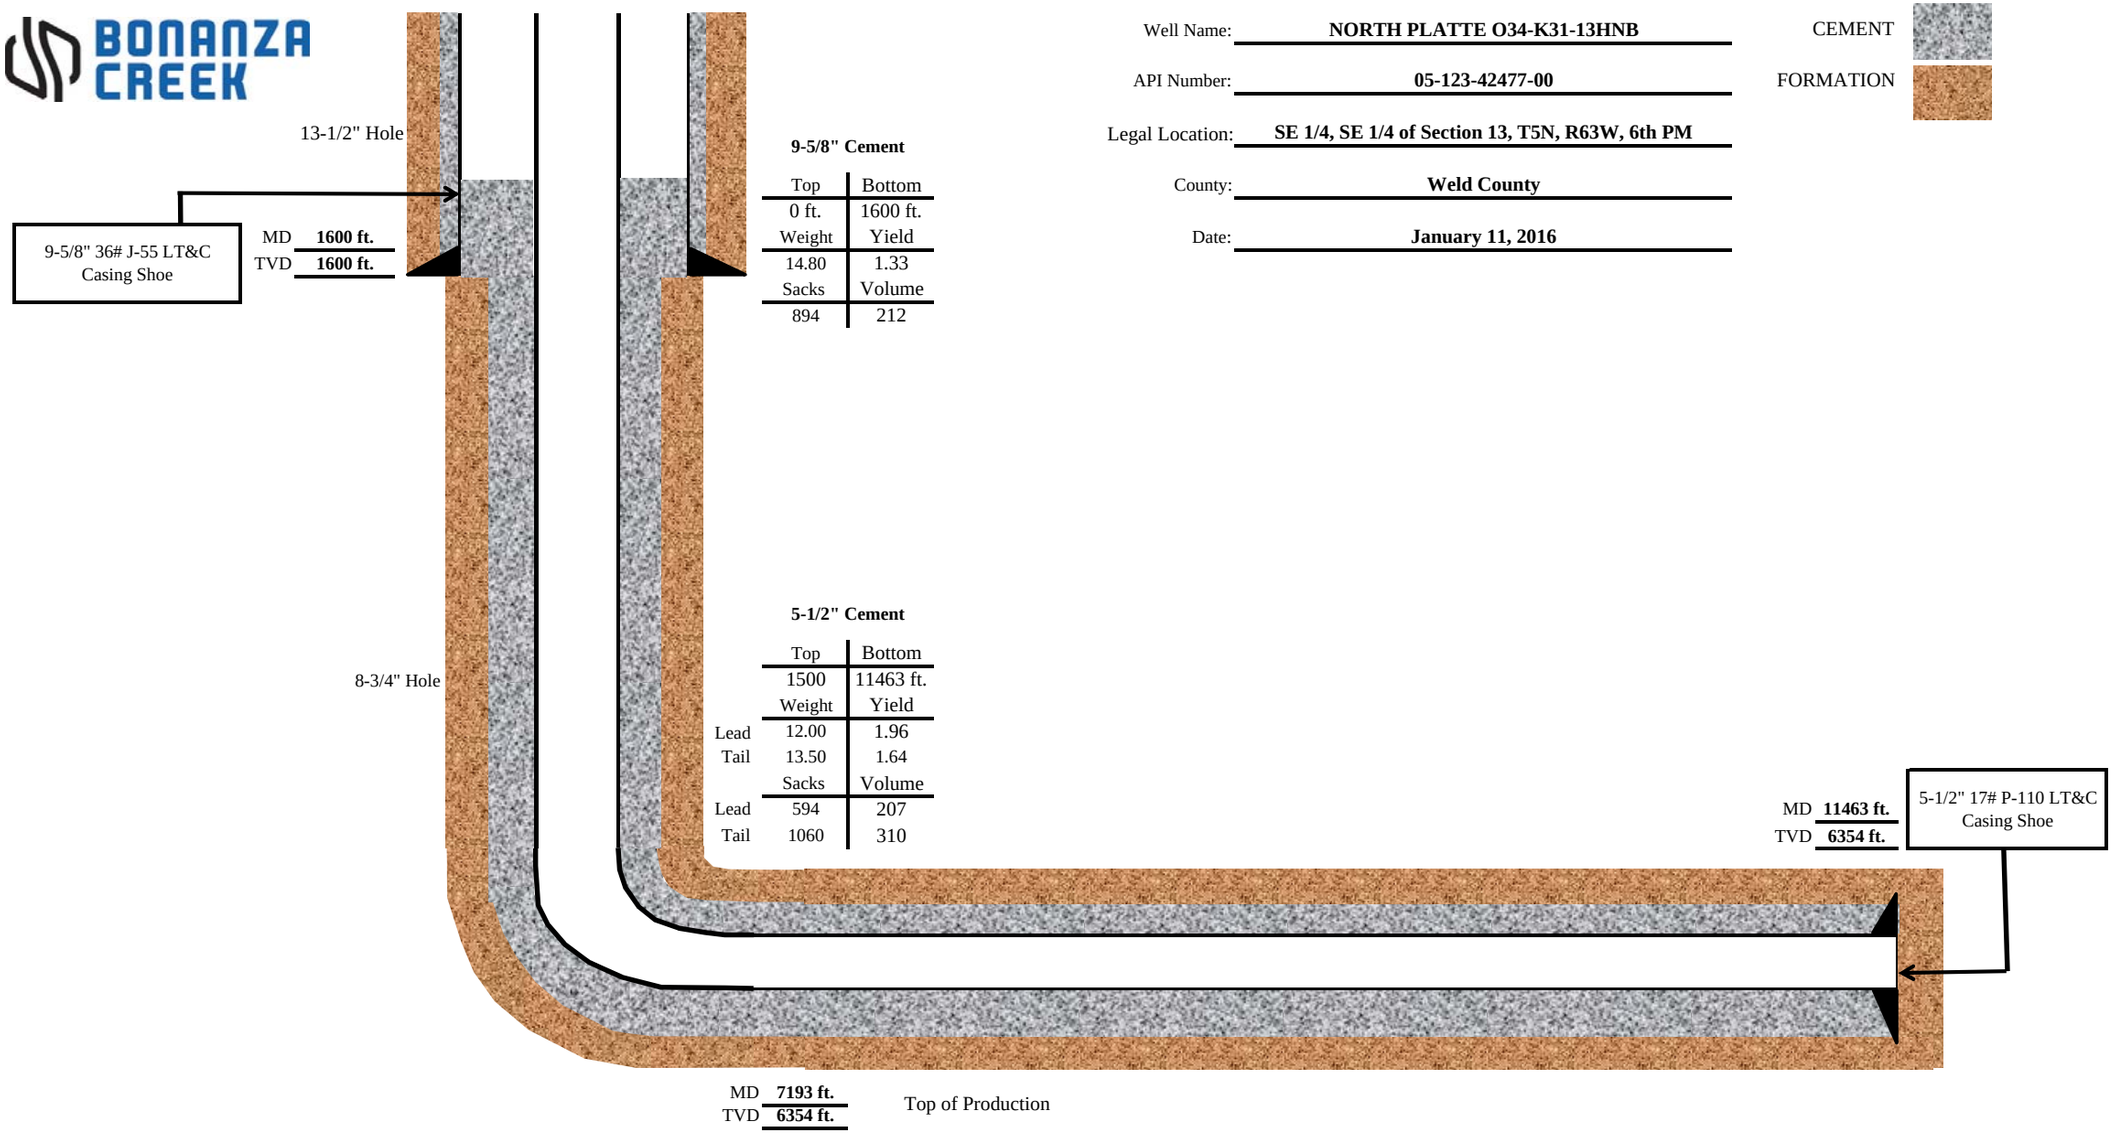
FORMATION