# PROPOSED WELLBORE SCHEMATIC

BONANZA CREEK

Well Name: **STATE ANTELOPE F11-29-32XRLNB**

API Number:

Legal Location: **SE 1/4, SW 1/4, Sec 20, T5N, R62W, 6th PM**

County: **Weld County**

Date: **January 11, 2016**

CEMENT

FORMATION

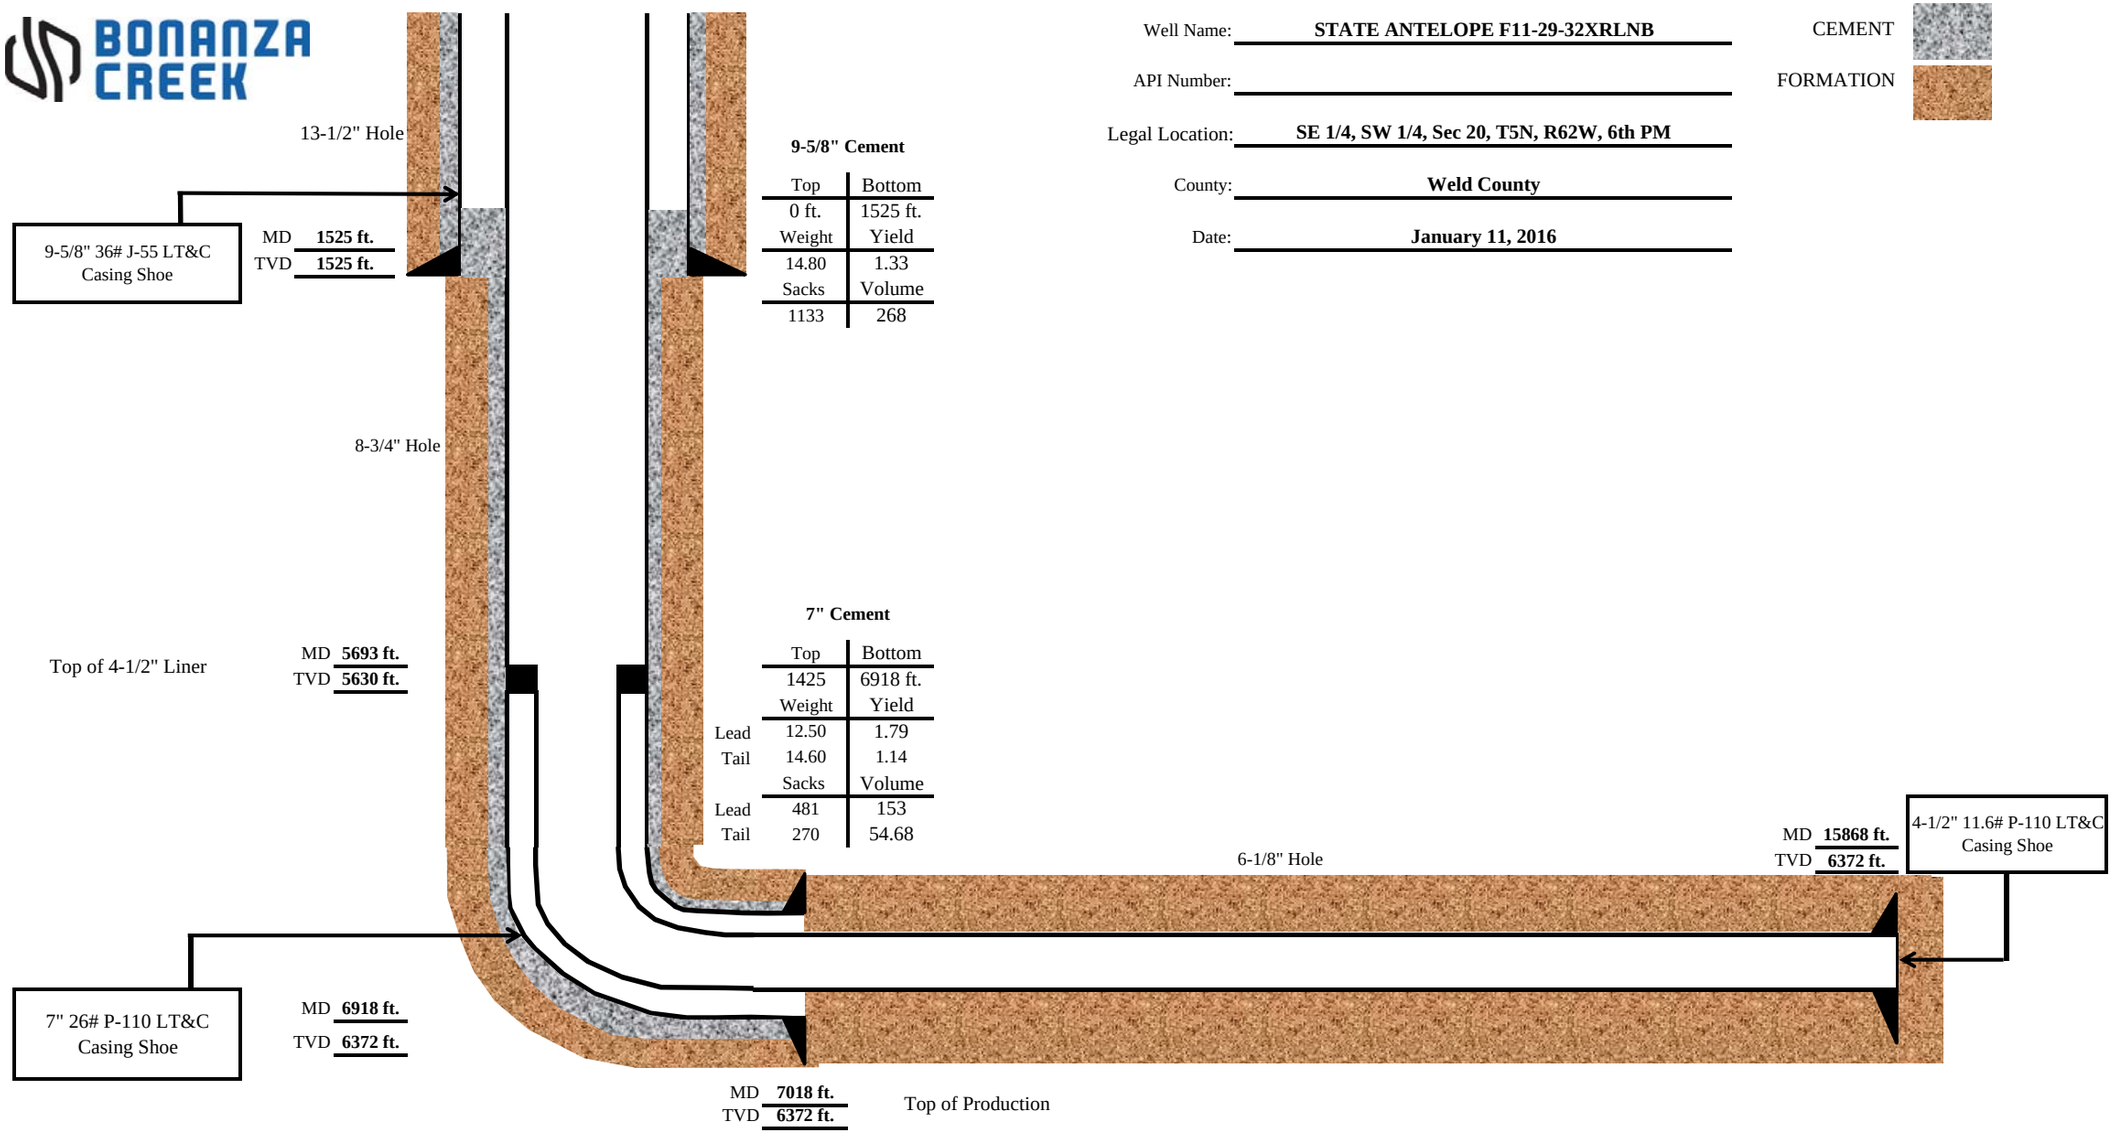


**9-5/8" Cement**

| Top | Bottom |
|---|---|
| 0 ft. | 1525 ft. |
| Weight | Yield |
| 14.80 | 1.33 |
| Sacks | Volume |
| 1133 | 268 |

**7" Cement**

| | Top | Bottom |
|---|---|---|
| | 1425 | 6918 ft. |
| | Weight | Yield |
| Lead | 12.50 | 1.79 |
| Tail | 14.60 | 1.14 |
| | Sacks | Volume |
| Lead | 481 | 153 |
| Tail | 270 | 54.68 |